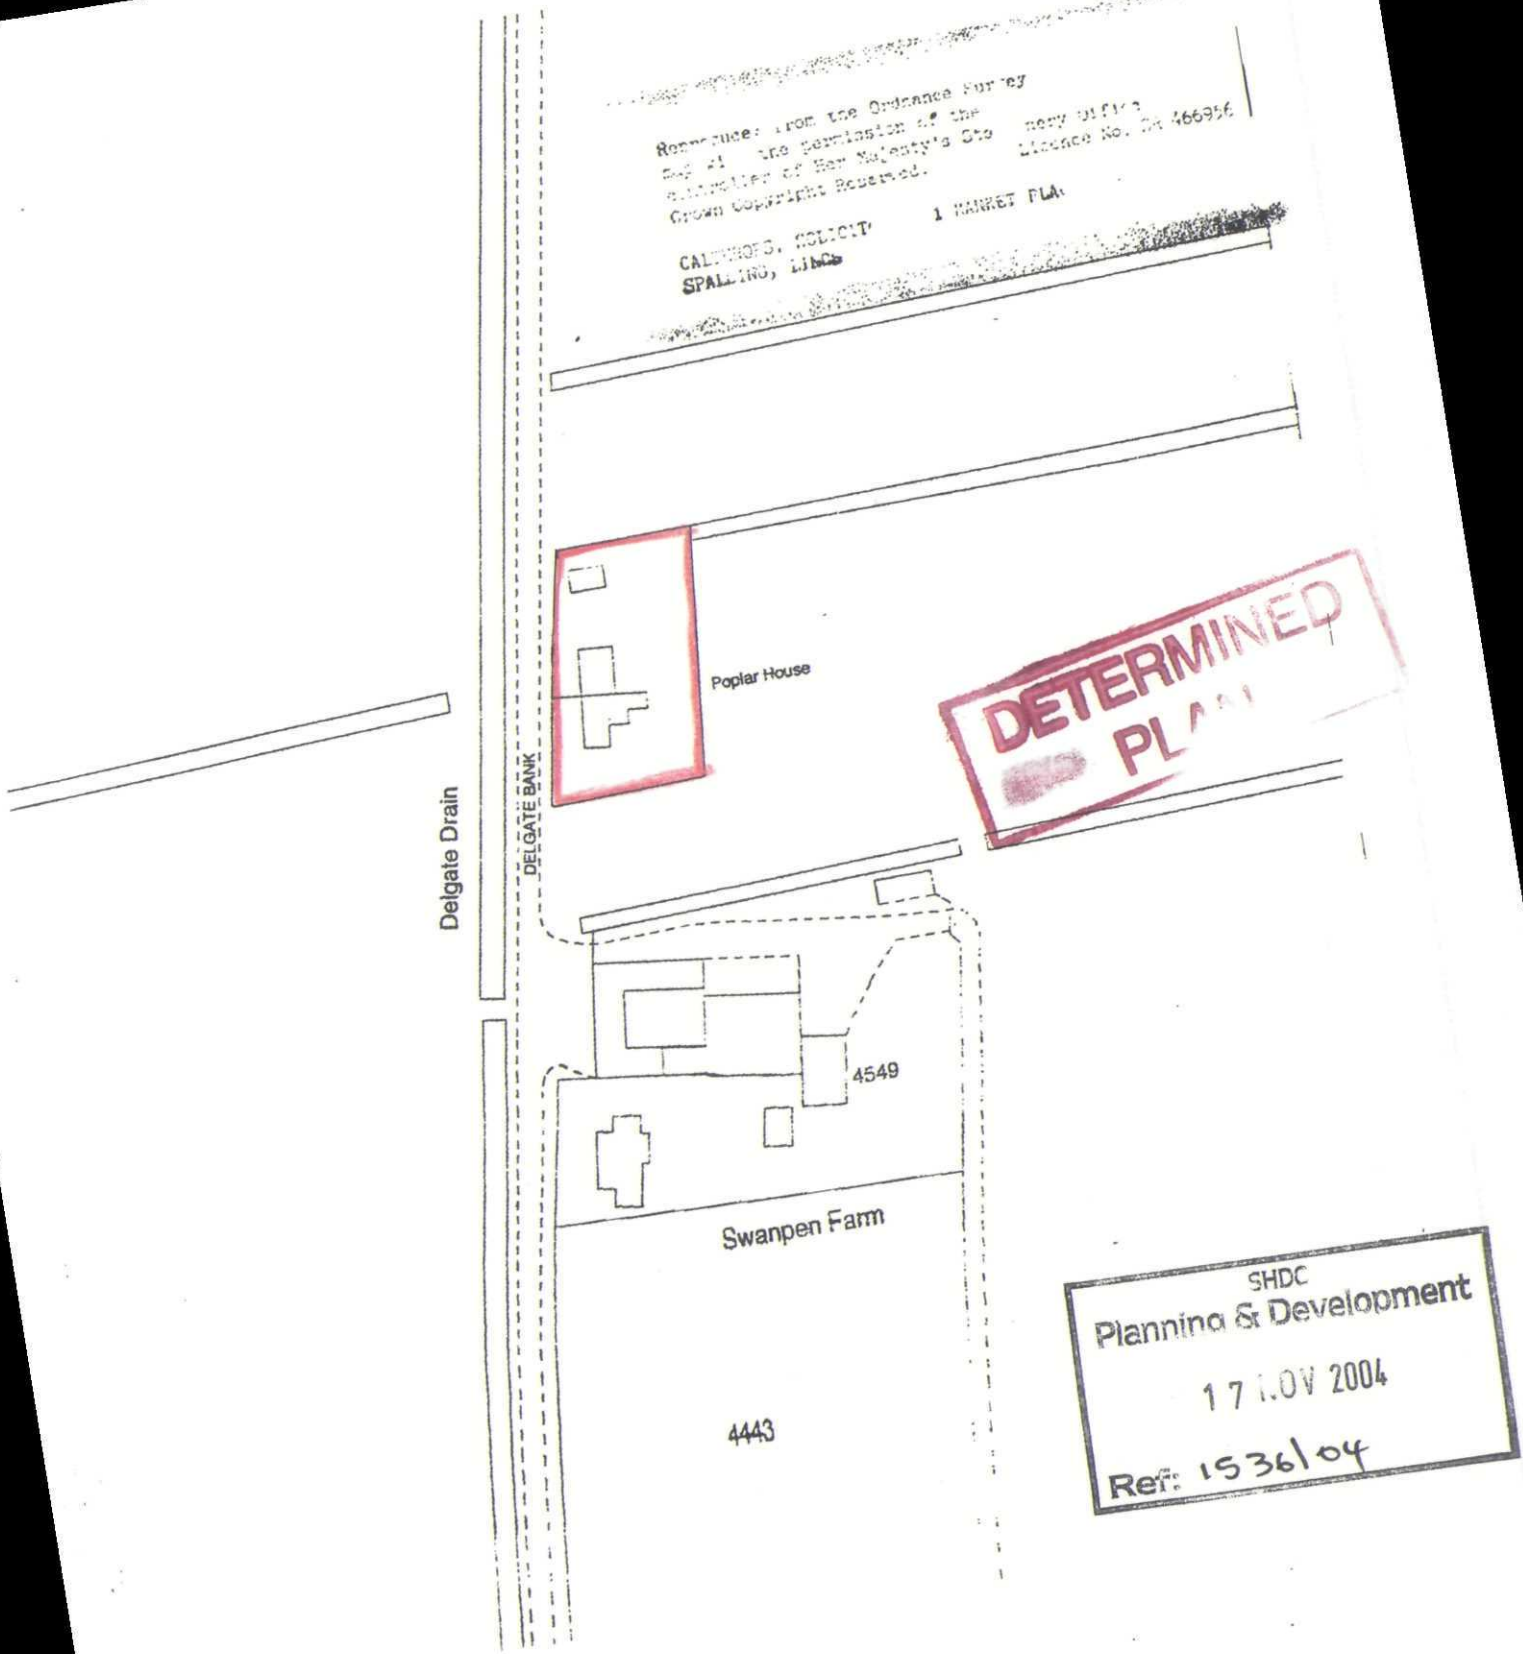


LOCATION PLAN - 1:1250

POPLAR HOUSE, DELGATE BANK, WESTON HIL

Mr B K Tatnall