



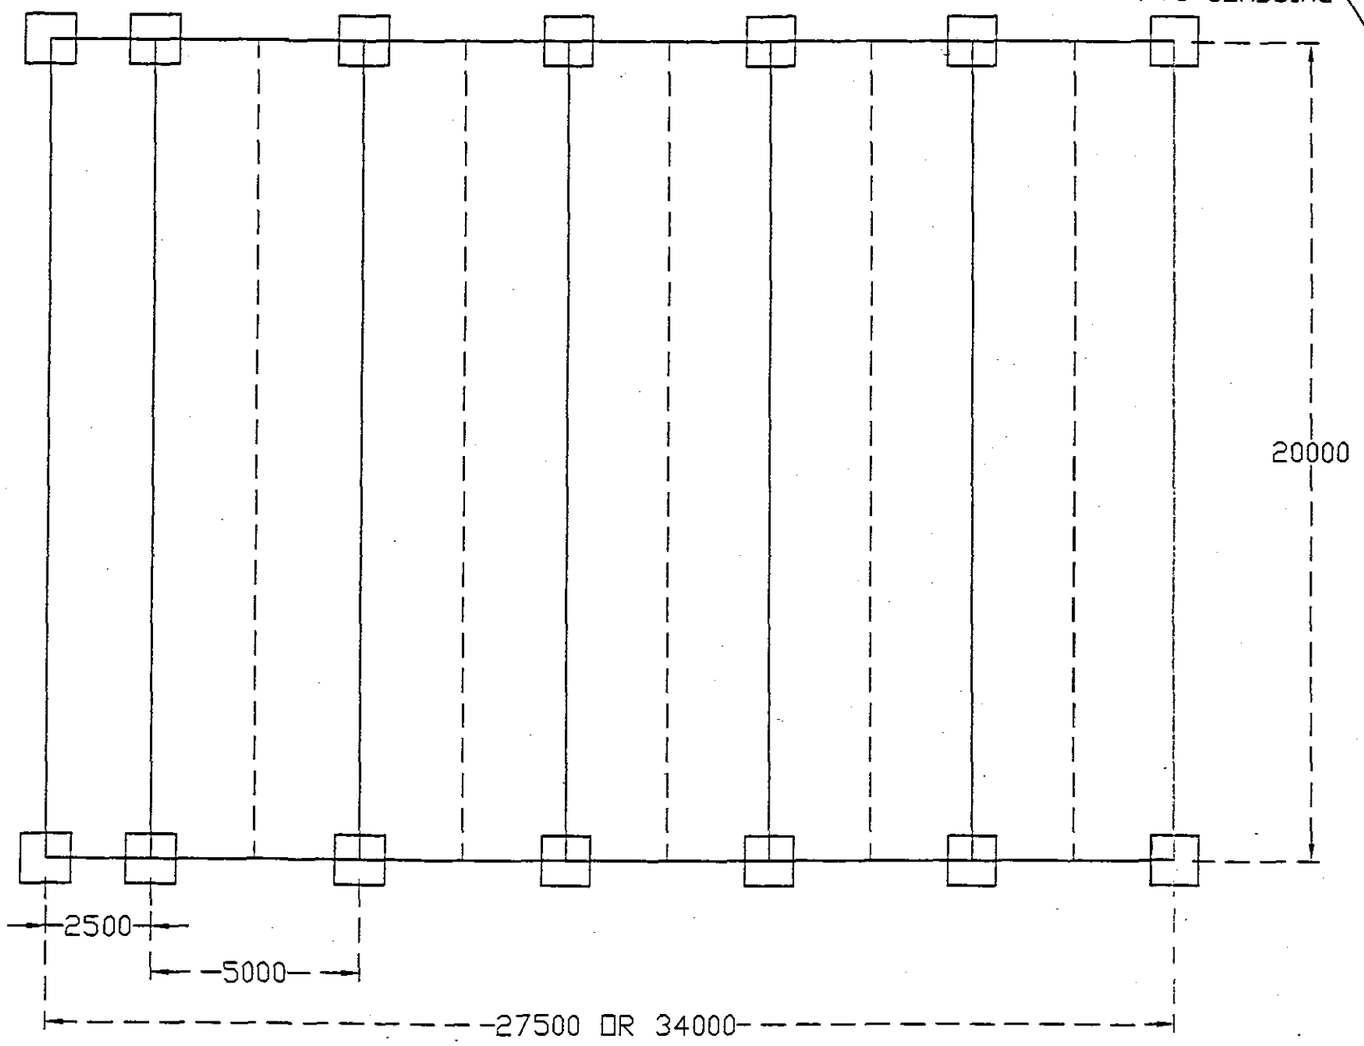

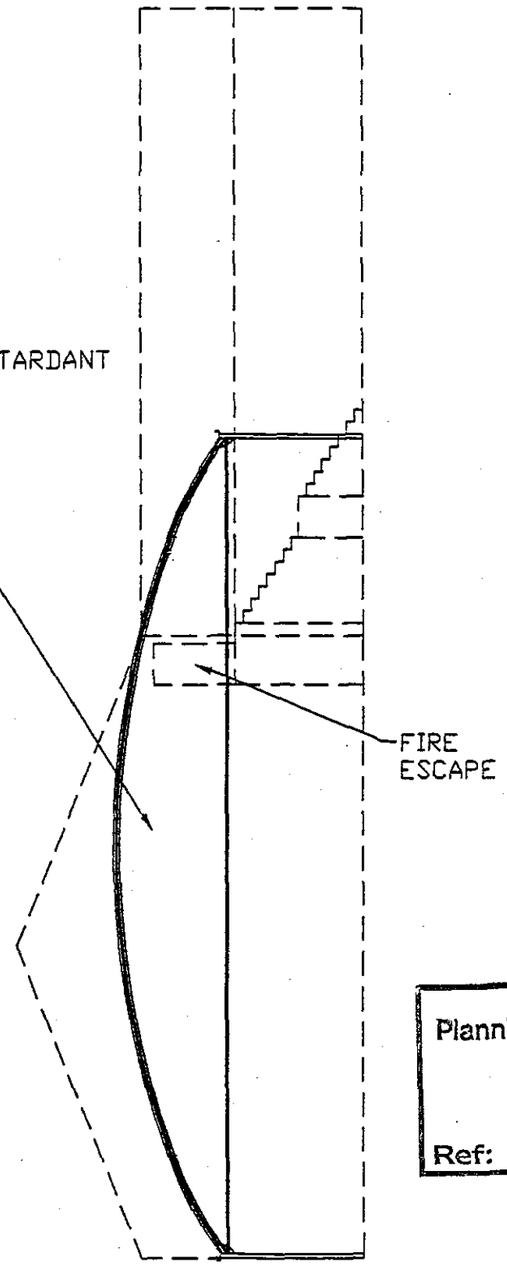

Clovis Lande

ALL RIGHTS RESERVED

Clovis Lande Associates Ltd
Branbridges Road, East Peckham
Kent TN12 5HH
Tel: 01622 873900 Fax: 01622 873903
EMail : info@clovis.co.uk
www.clovis.co.uk

Quote Number: BAYT01-04-001-A ab	
Date: 12/11/04	Drawn By: JSF
Rev:	Scale: 1 : 150

Client:
Baytrees Nurseries & Garden Centre

Site:
Spalding, Lincolnshire

Title:
Proposed Profit Haven Canopy 20m wide x either 27.5m or 34m long

Revisions:

SHDC
Planning & Development
0 3 DEC 2004
Ref: 1596/04

DETERMINED
PLAN