
FTAO: MICHAEL WOODS - PLANNING DEPARTMENT SHDC 710722 FROM: M DENNIS 15.2.05.

SKETCH AS PROMISED/REQUESTED. FOLLOWING RECENT DISCUSSIONS

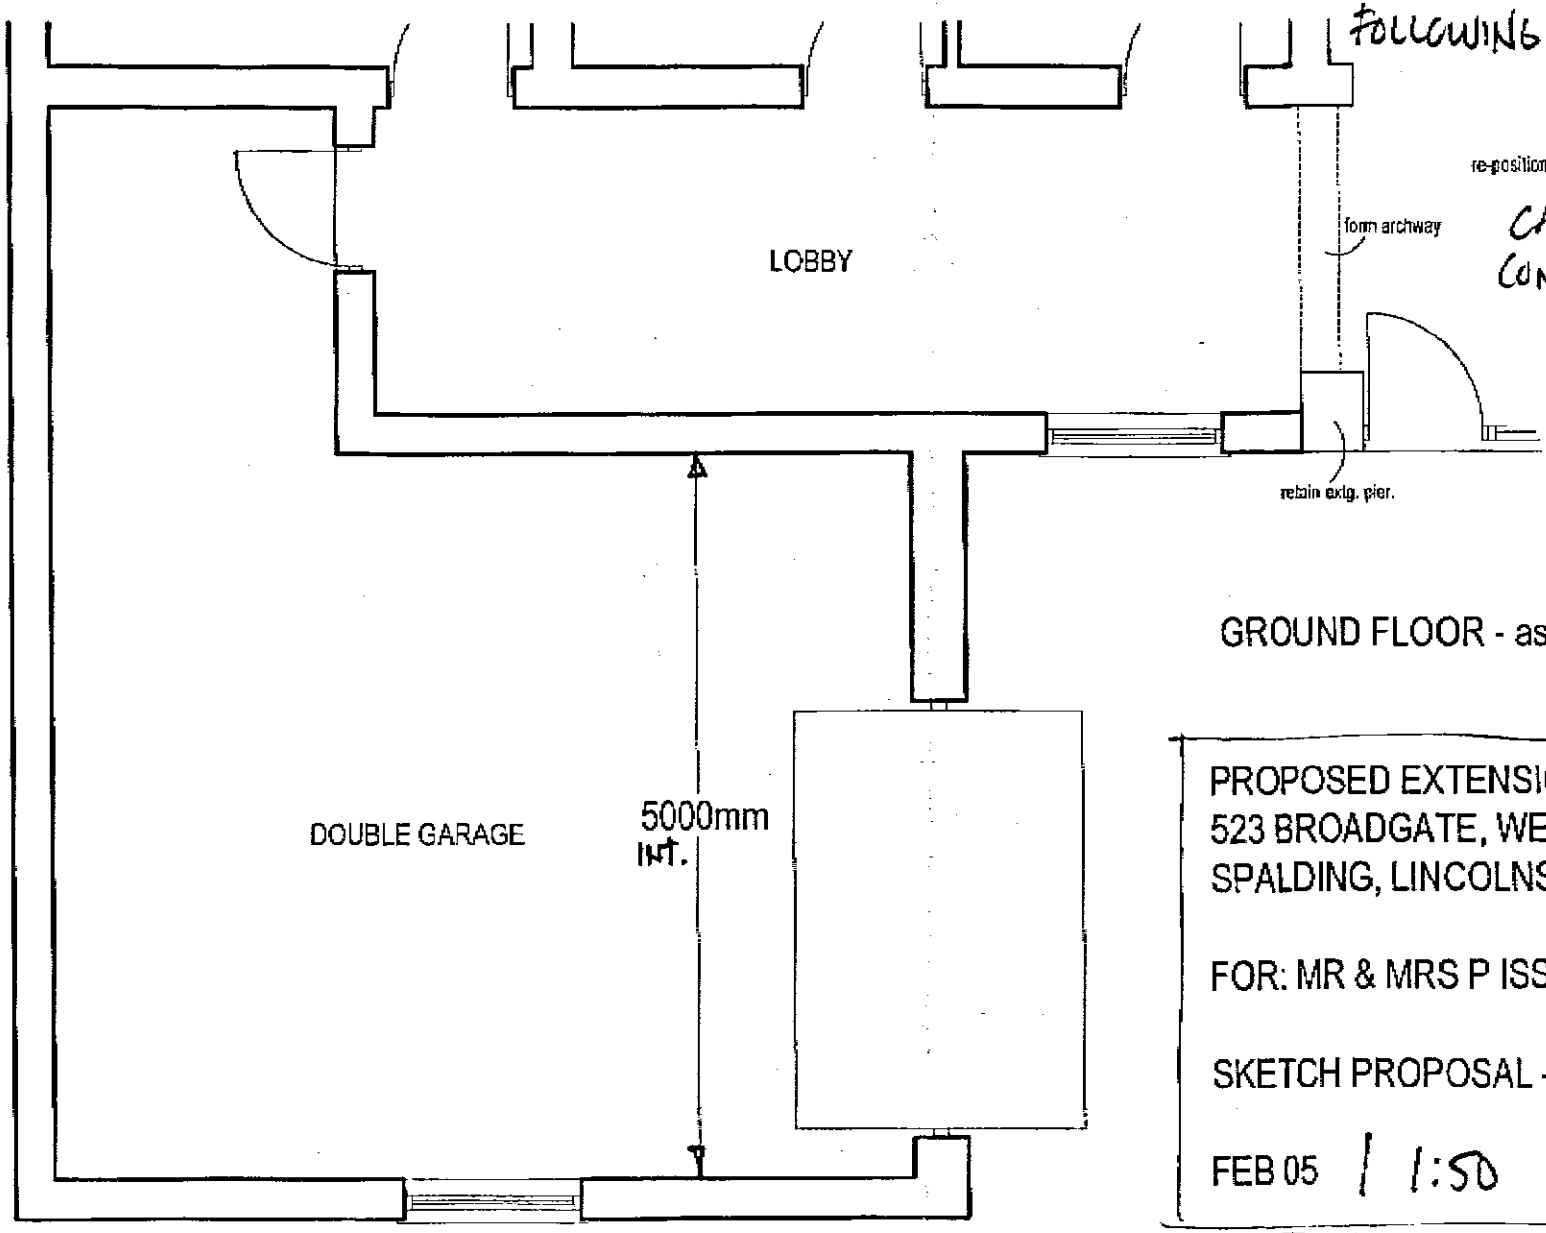

CAN YOU PLEASE CONFIRM IF OK

REGARDS,

MRDennis

GROUND FLOOR - as proposed

PROPOSED EXTENSION TO DWELLING AT:
523 BROADGATE, WESTON HILLS, Noted
SPALDING, LINCOLNSHIRE.

MRW
16 FEB 05

FOR: MR & MRS P ISSITT

SKETCH PROPOSAL - GROUND FLOOR

FEB 05 | 1:50 | MD.

Suggested moving the main wall back slightly.