


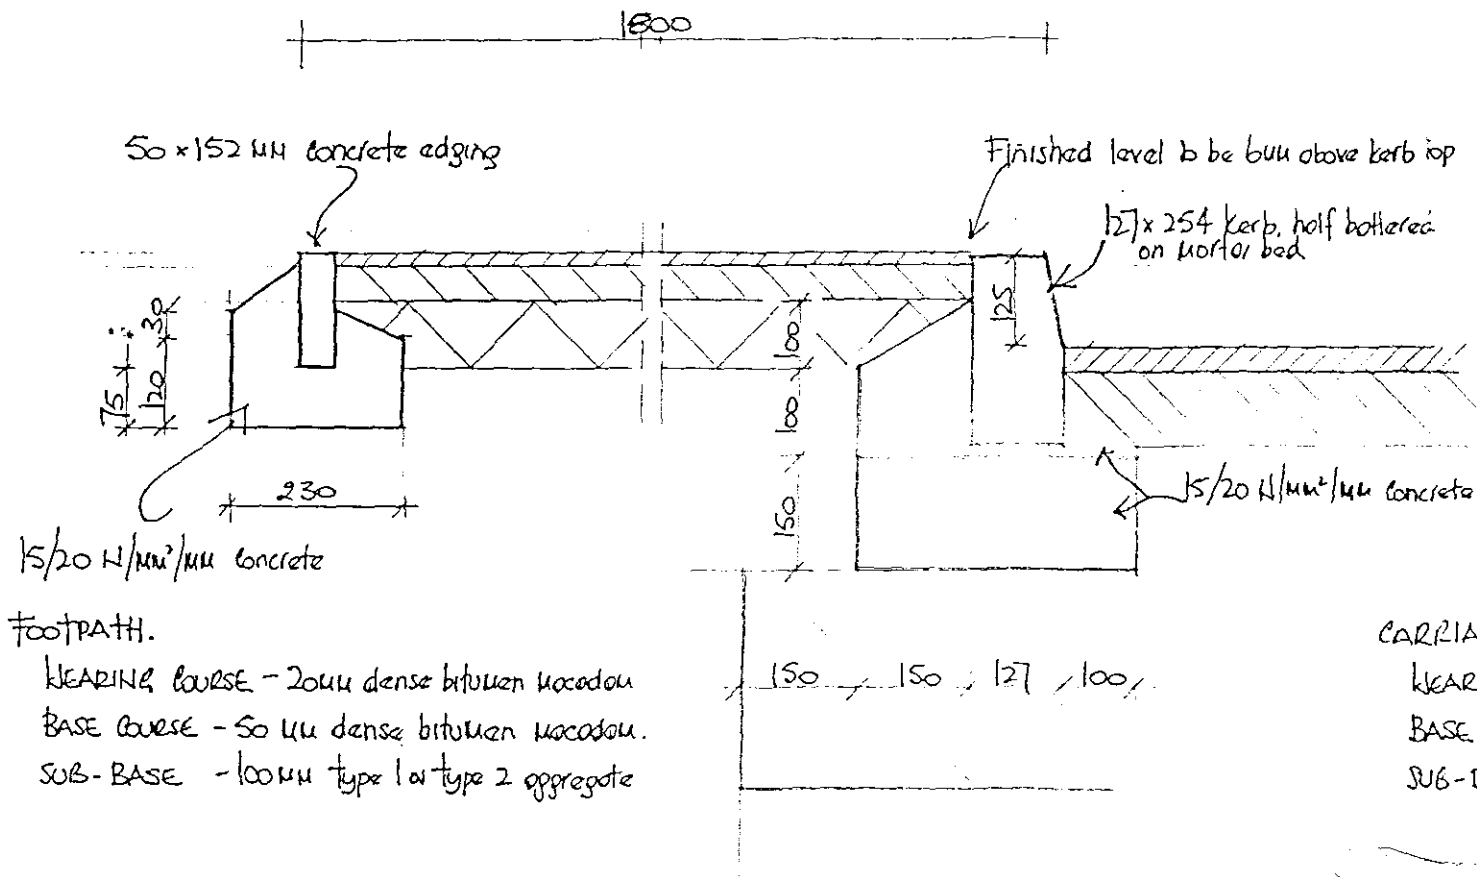

FOOTPATH.

WEARING COURSE - 20mm dense bitumen macadam
 BASE COURSE - 50 mm dense bitumen macadam.
 SUB-BASE - 100mm type 1 or type 2 aggregate

CARRIAGEWAY.

WEARING COURSE - 40mm hot rolled asphalt.
 BASE COURSE - 100mm dense bitumen macadam
 SUB-BASE - type 1 or type 2 aggregate.

FOOTPATH/ROAD WIDENING CONSTRUCTION.

NOT APPROVED

