




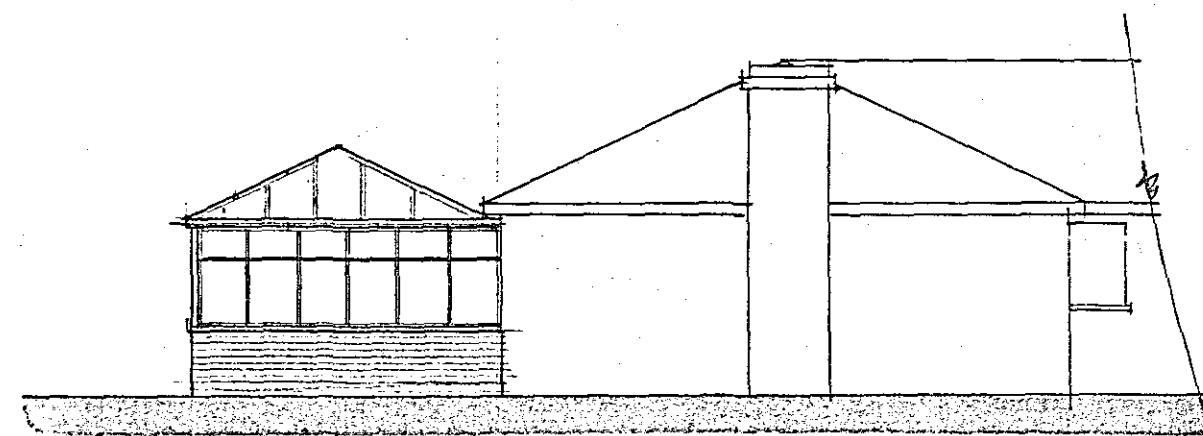


side

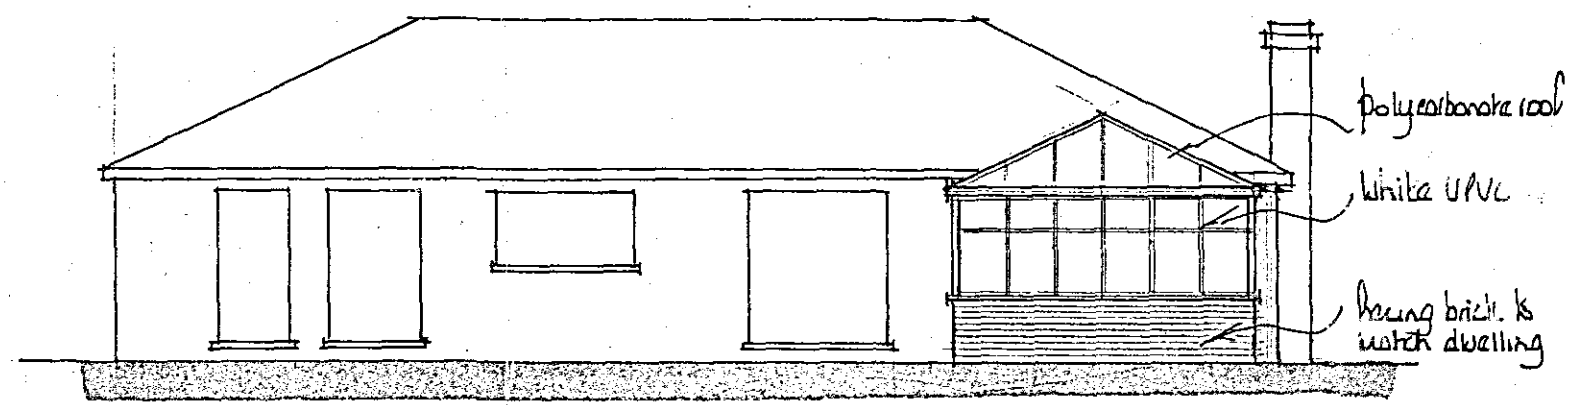

rear

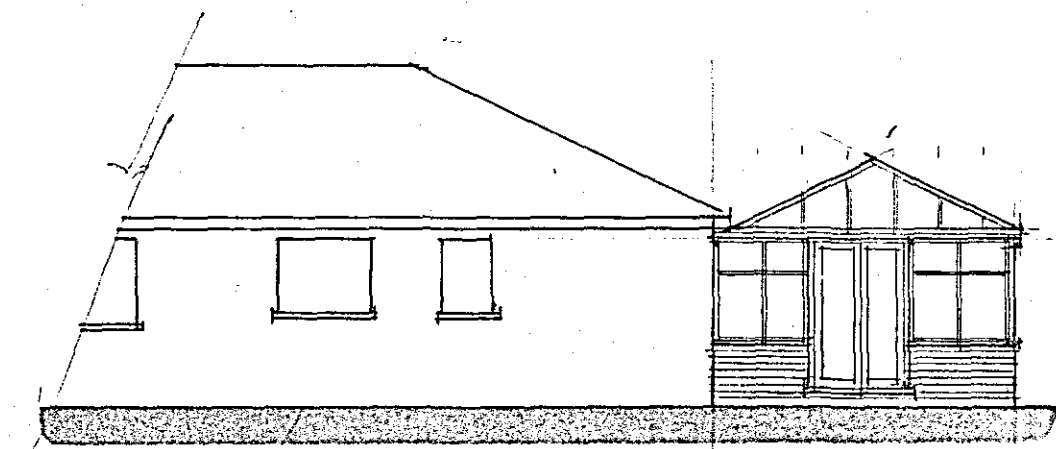

side

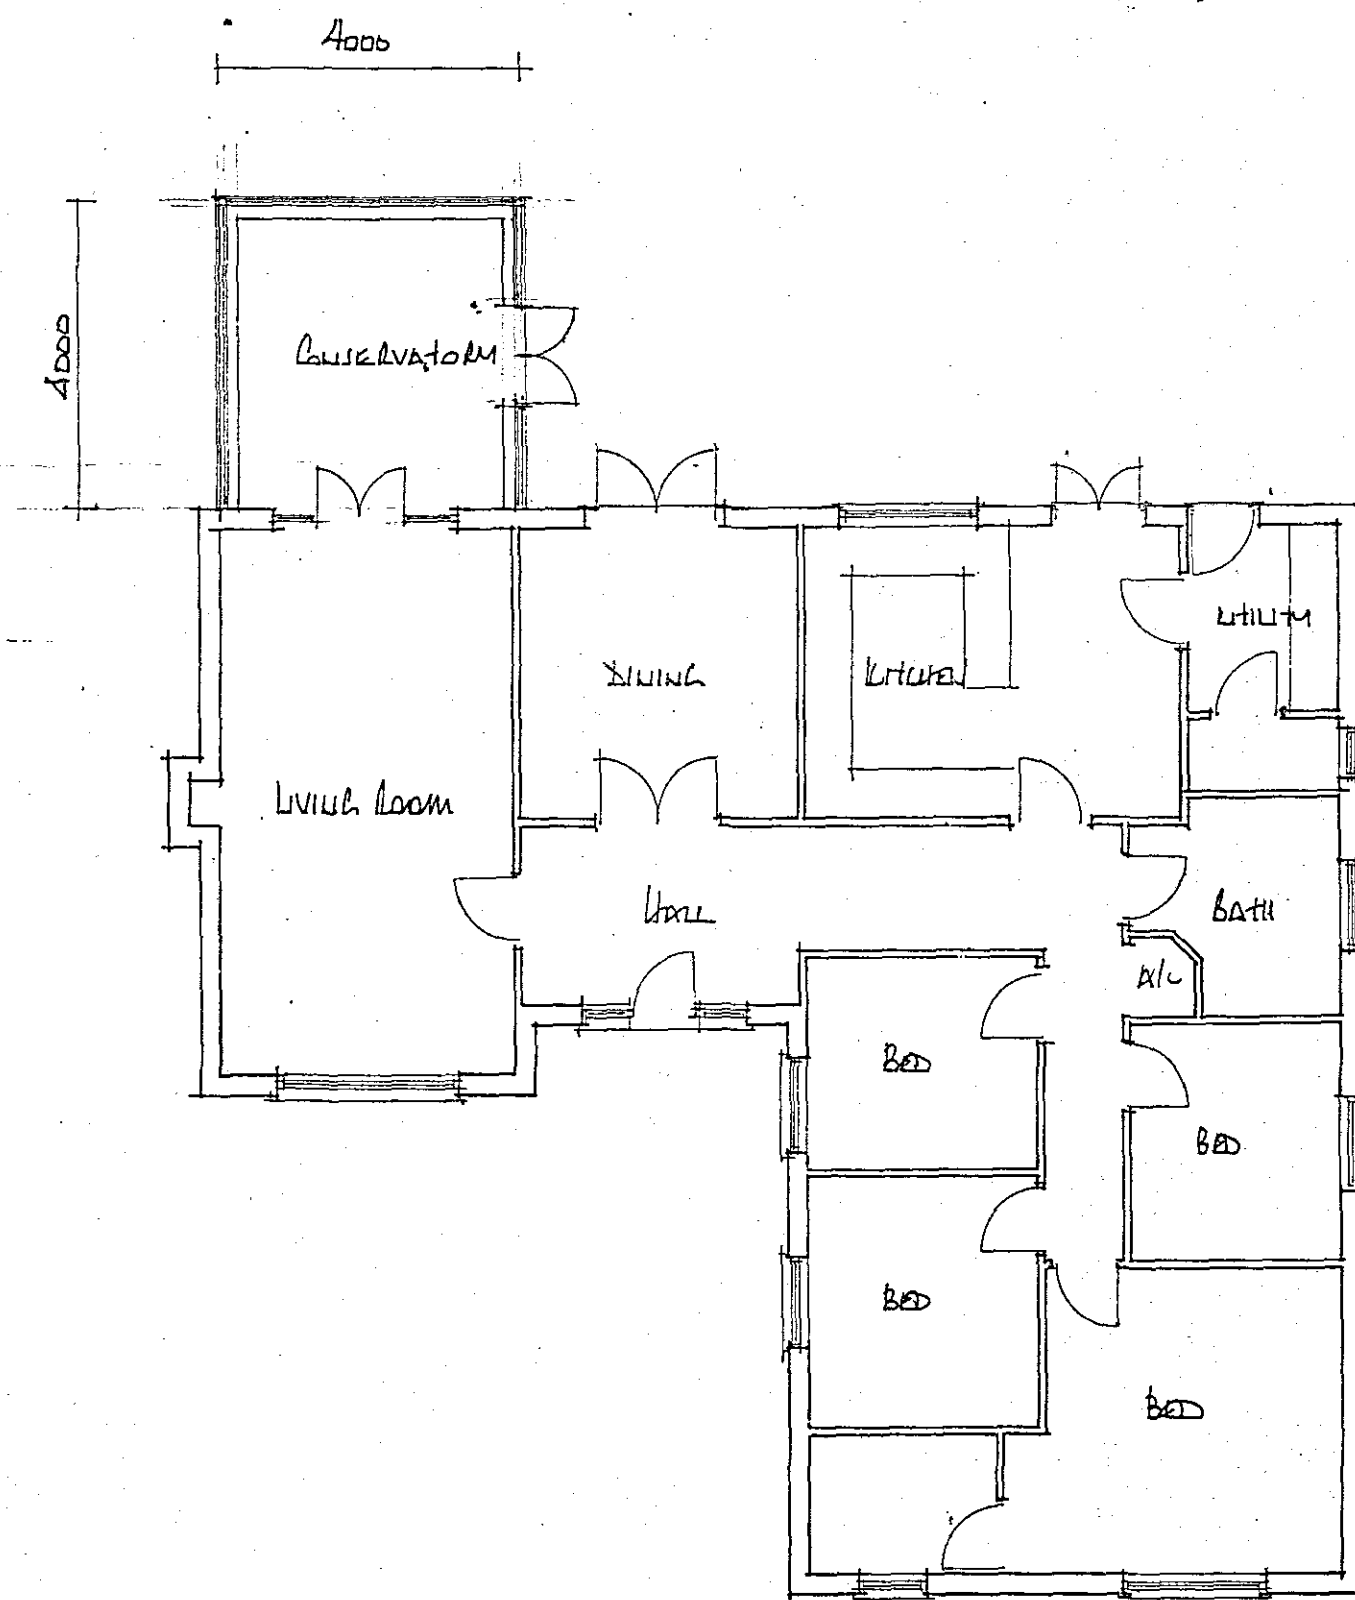

floor plan

AMENDED PLAN
Ref. A2

01 Feb 2006
1614/04

**EAST MIDLANDS
DESIGN ASSOC.**

Architectural Consultants

Willow Lodge
Horsehoe Road
Spalding
Lincs
PE11 3JA

Tel/fax :- 01775 767968
E-mail :- willowlodge@zoom.co.uk
Mobile phone :- 07710 815044

Client
NETHWOOD HOMES DEVELOPMENTS
LTD

Project
REDEVELOPMENT AT
BROADLATE
WETBY HILLS
SPALDING, Lincs.

Drawing
CONSERVATORY ADDED TO
Plot 3.

Scale
1:100

Date
Feb 06

Drawn
DL

Rev.