PROPOSED EDA – 158 SqM

PROPOSED SERVERY – 16.5 SqM

TOTAL – 174.5 SqM

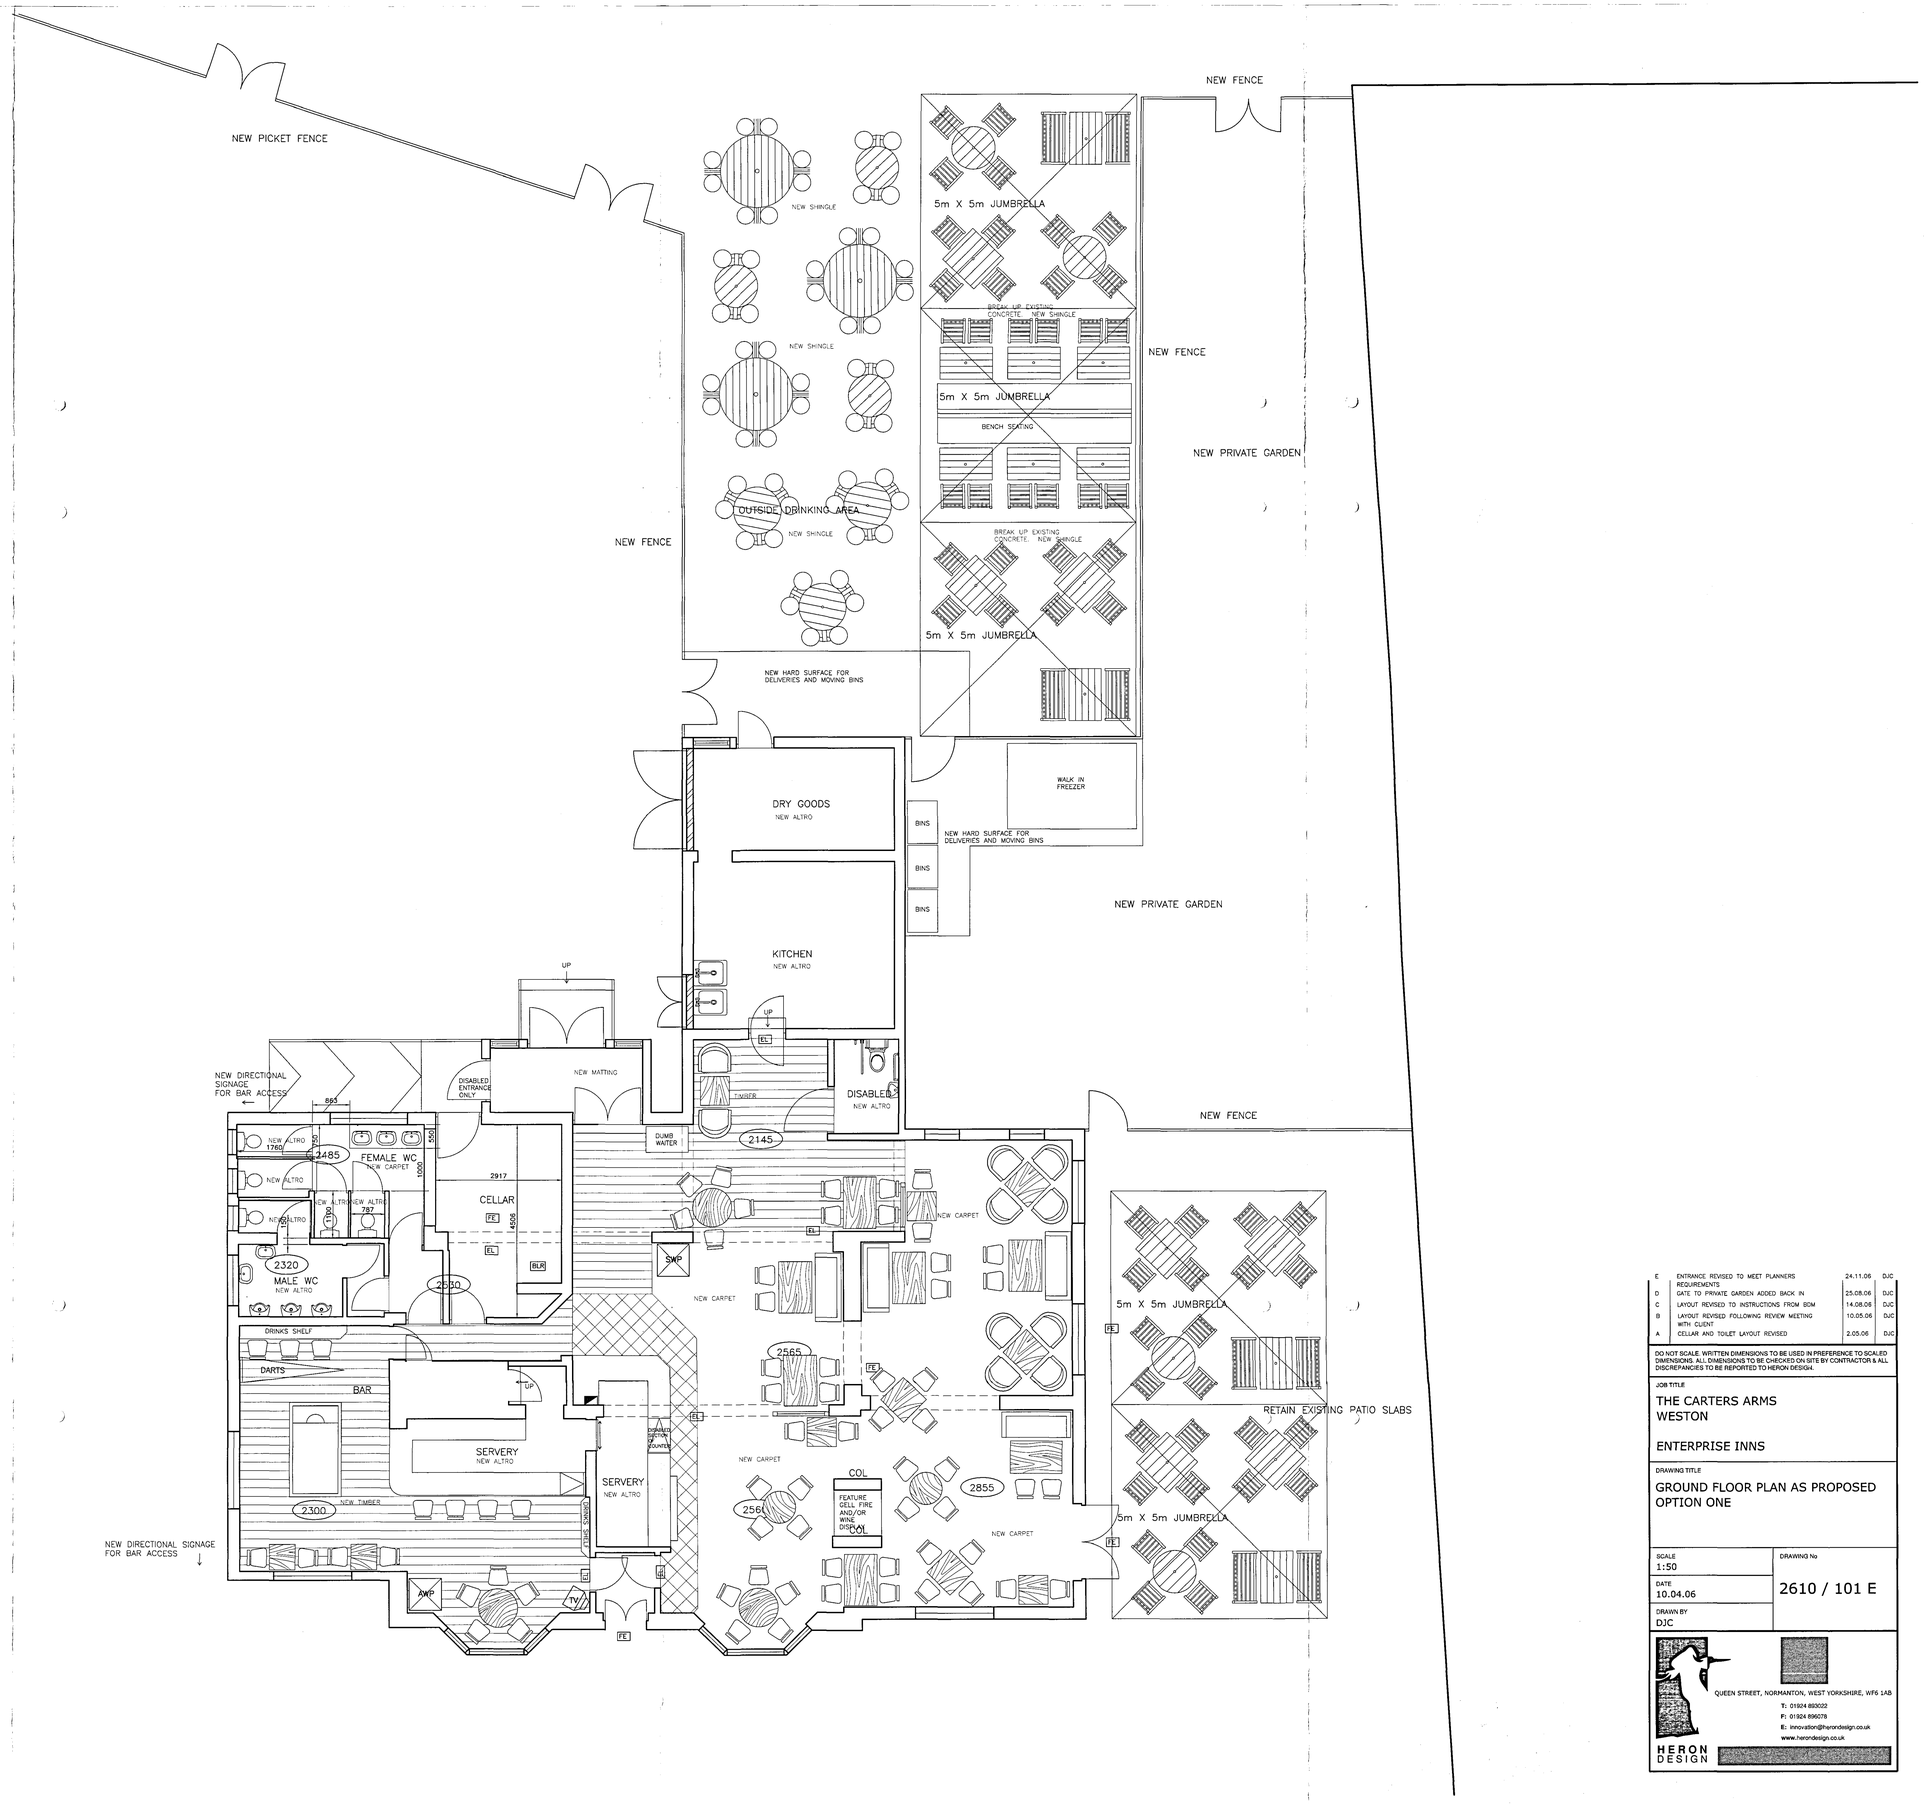

SCALE 1:50
GROUND FLOOR

E	ENTRANCE REVISED TO MEET PLANNERS REQUIREMENTS	24.11.06	DJC
D	GATE TO PRIVATE GARDEN ADDED BACK IN	25.08.06	DJC
C	LAYOUT REVISED TO INSTRUCTIONS FROM BDM	14.08.06	DJC
B	LAYOUT REVISED FOLLOWING REVIEW MEETING WITH CLIENT	10.05.06	DJC
A	CELLAR AND TOILET LAYOUT REVISED	2.05.06	DJC

DO NOT SCALE. WRITTEN DIMENSIONS TO BE USED IN PREFERENCE TO SCALED DIMENSIONS. ALL DIMENSIONS TO BE CHECKED ON SITE BY CONTRACTOR & ALL DISCREPANCIES TO BE REPORTED TO HERON DESIGN.

JOB TITLE

THE CARTERS ARMS
WESTON

ENTERPRISE INNS

DRAWING TITLE

GROUND FLOOR PLAN AS PROPOSED
OPTION ONE

SCALE 1:50	DRAWING No 2610 / 101 E
DATE 10.04.06	
DRAWN BY DJC	

HERON DESIGN

QUEEN STREET, NORMANTON, WEST YORKSHIRE, WF6 1AB

T: 01924 890022
F: 01924 896078
E: innovation@heirondesign.co.uk
www.heirondesign.co.uk