


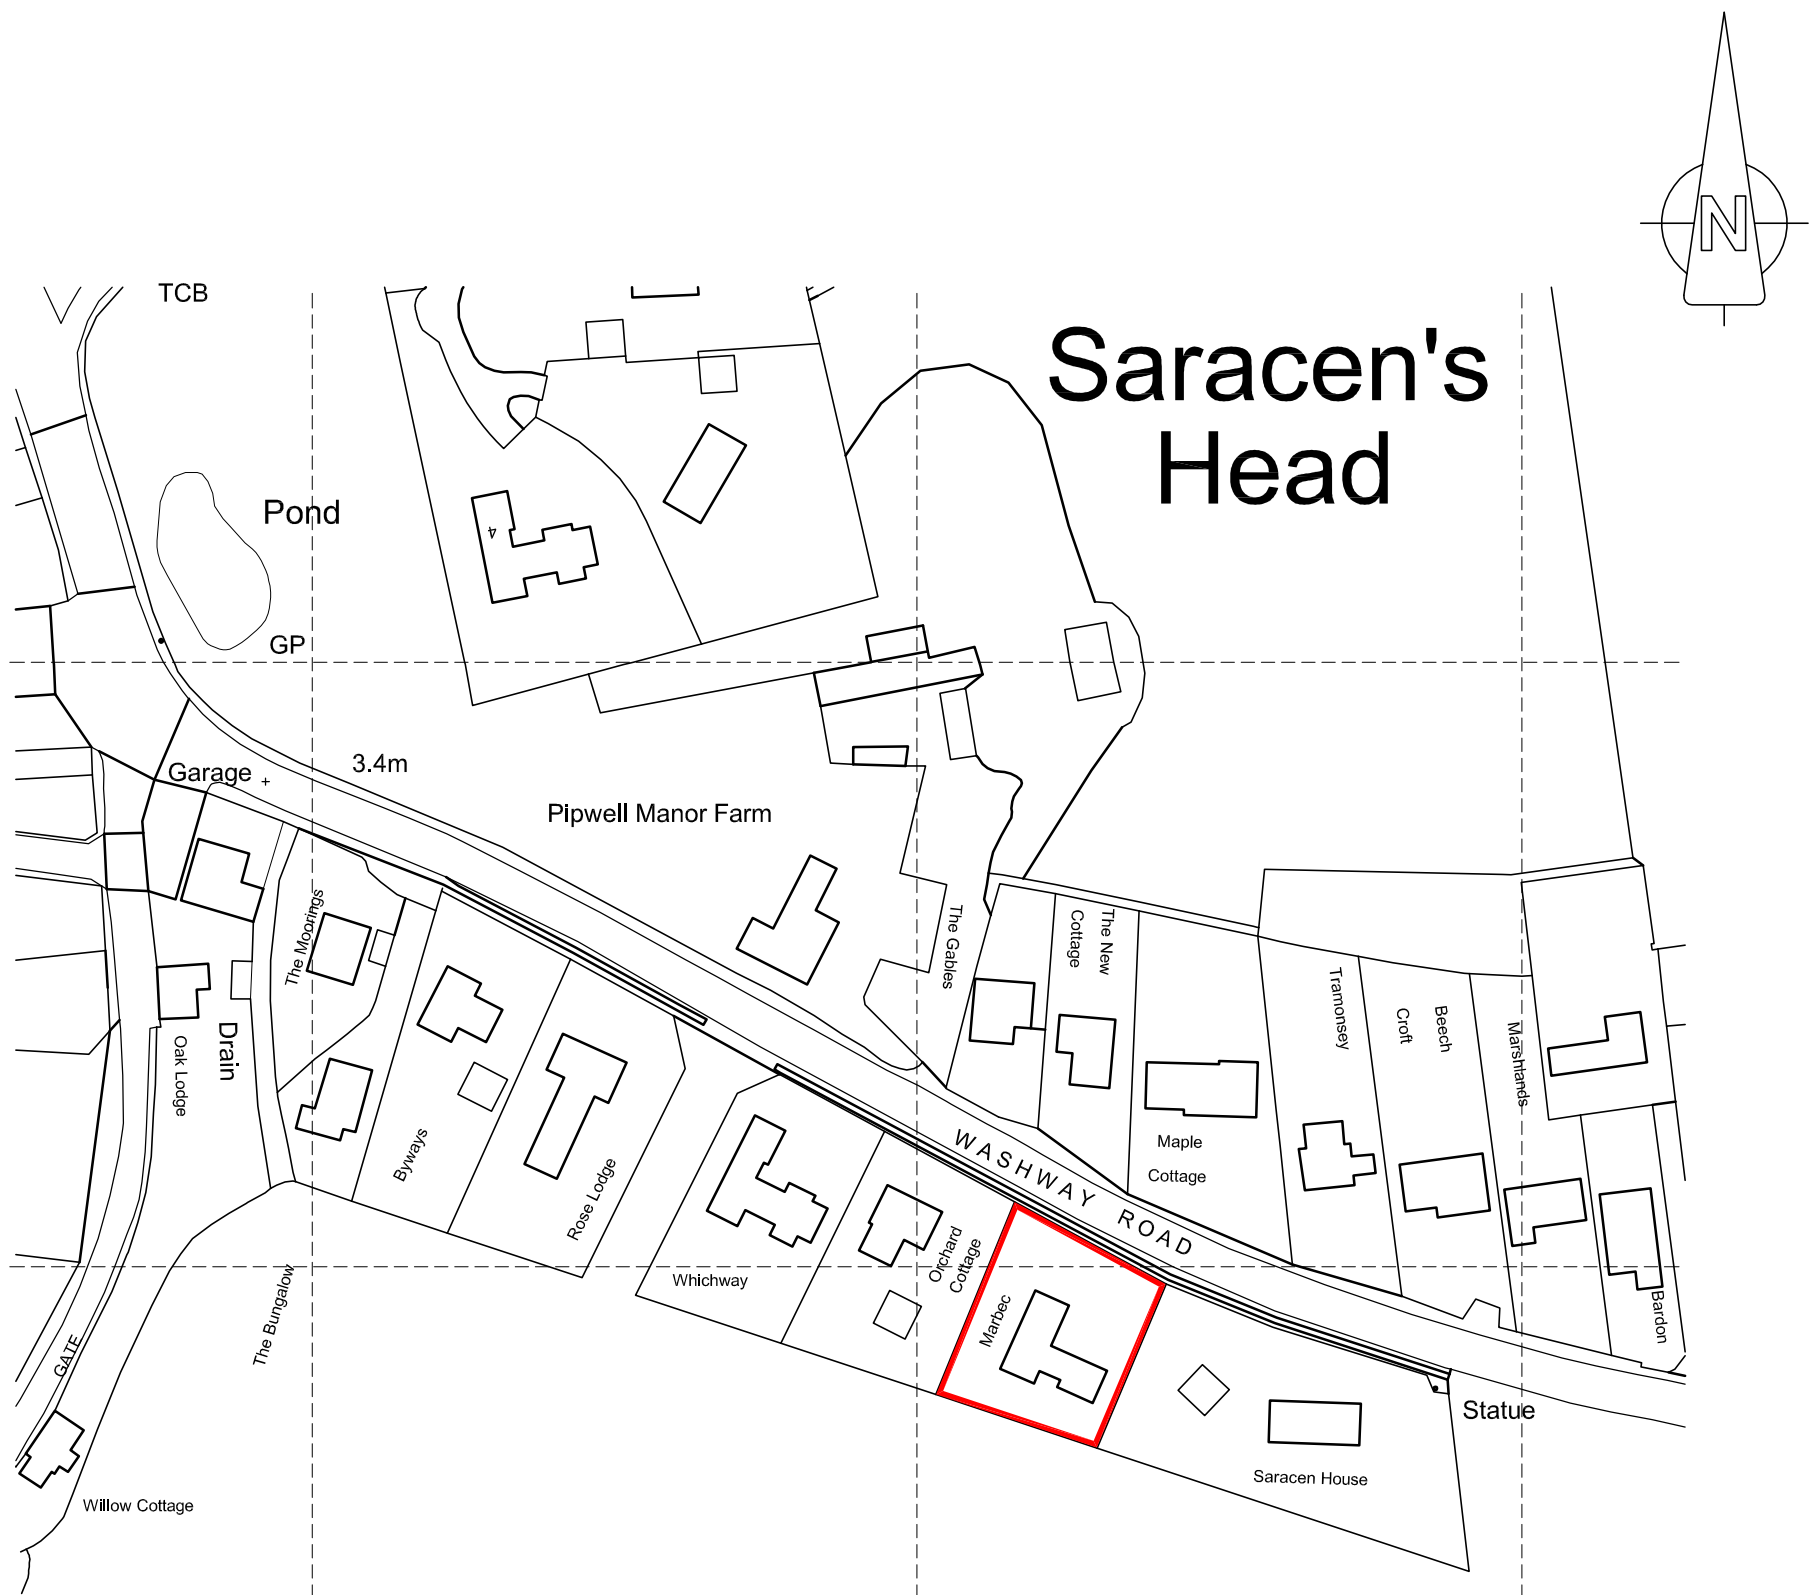

Ordnance Survey (c) Crown Copyright 2016. All rights reserved. Licence number 100022432

OS Location Plan 1:1250

Jenny McIntee Architectural Design www.jennymcintee.co.uk info@jennymcintee.co.uk Tel 07921 003153			
Project:	Proposed Extensions	Date:	Nov 2016
Address:	Marbec, Washway Road, Saracens Head, PE12 8AY	Scale:	1:1250 on A3
Client:	Mr & Mrs Marritt	Job No:	16124
Drawing Title:	Location Plan As Existing	Dwg No:	01