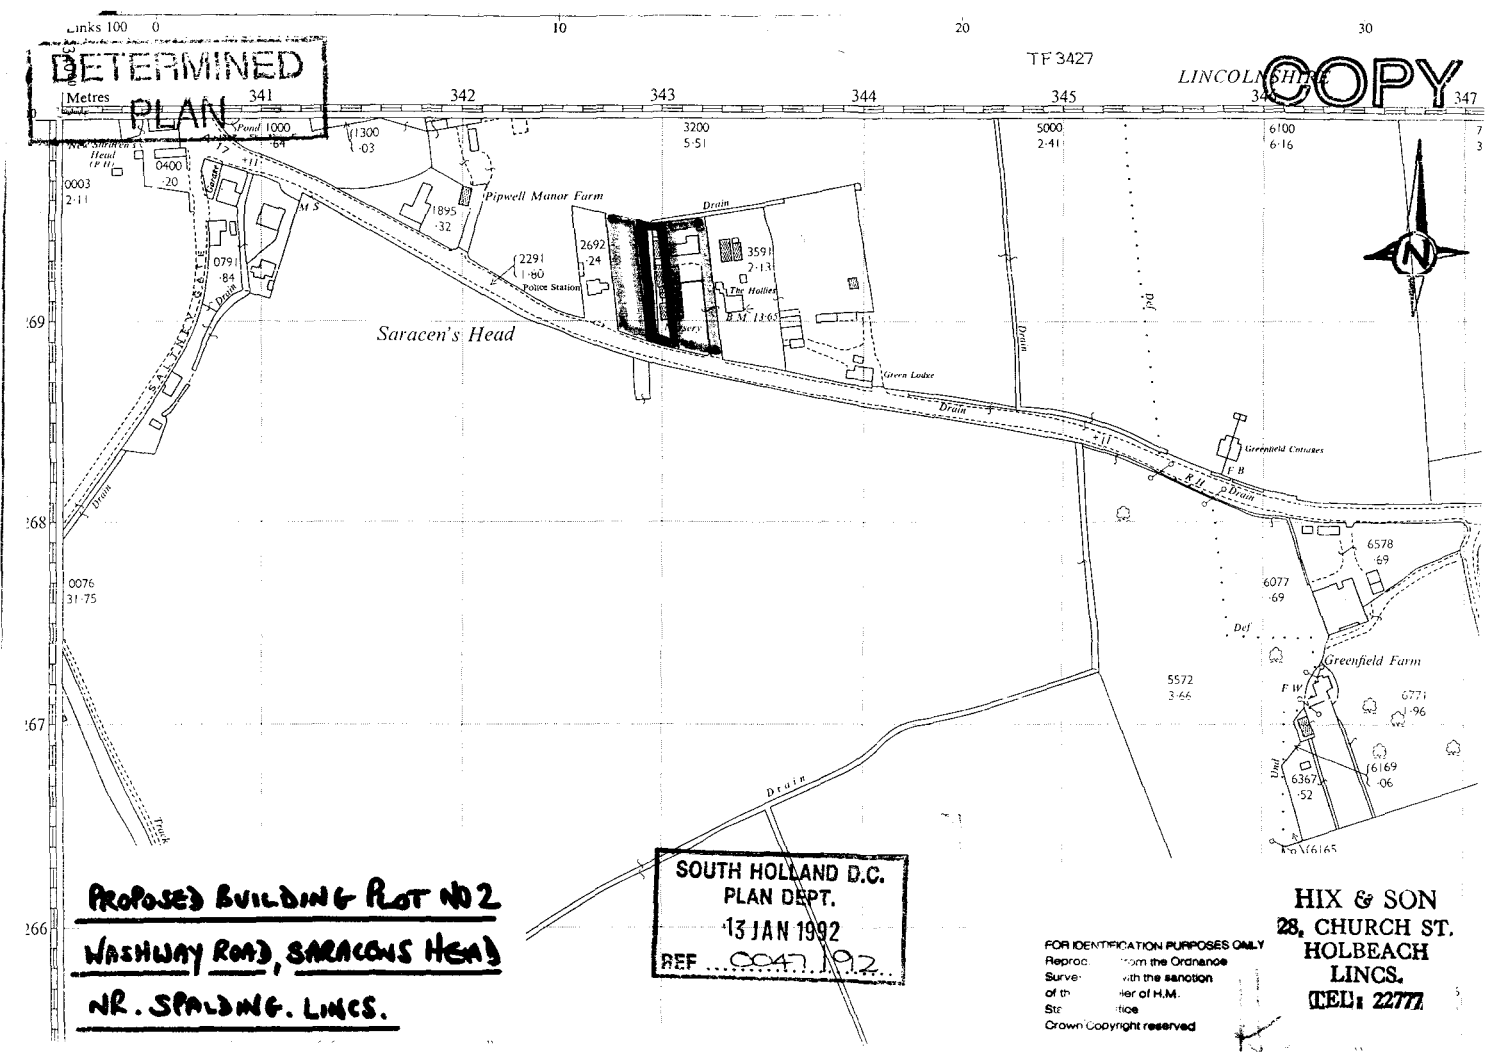

DETERMINED PLAN
COPY
TF 3427
LINCOLNSHIRE
Saracen's Head
Pipwell Manor Farm
Police Station
The Hollies
Green Lodge
Greenfield Cottages
Greenfield Farm
Drain
Def
Pond
SALTERS GATE
PROPOSED BUILDING PLOT NO 2
WASHWAY ROAD, SARACENS HEAD
NR. SPALDING. LINCS.
SOUTH HOLLAND D.C.
PLAN DEPT.
13 JAN 1992
REF S047/92
FOR IDENTIFICATION PURPOSES ONLY
Crown Copyright reserved
HIX & SON
28, CHURCH ST.
HOLBEACH
LINCS.
TEL: 22777