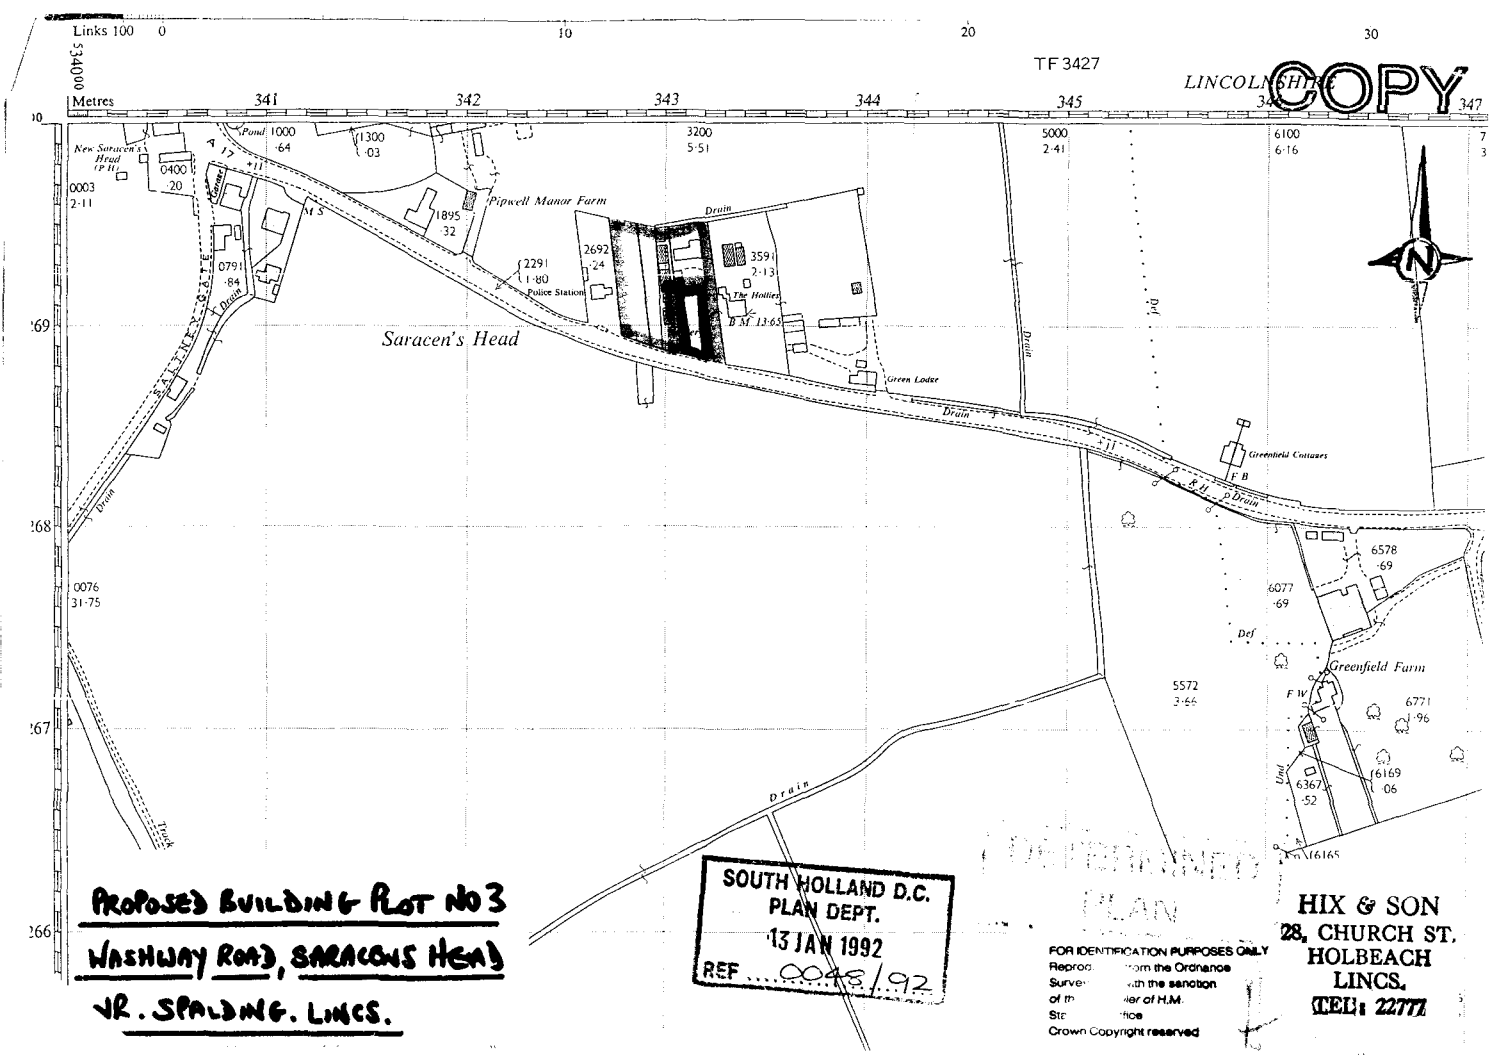

Links 100
0
10
20
30
TF 3427
LINCOLNSHIRE
COPY
Metres
341
342
343
344
345
347
Saracen's Head
Pipwell Manor Farm
Police Station
The Hollies
Green Lodge
Greenfield Cottages
Greenfield Farm
Drain
Pond
Def
F B
F W
Trunk
SALTNEY GATE
PROPOSED BUILDING PLOT NO 3
WASHWAY ROAD, SARACENS HEAD
NR. SPALDING. LINCS.
SOUTH HOLLAND D.C.
PLAN DEPT.
13 JAN 1992
REF 0048/92
PLAN
FOR IDENTIFICATION PURPOSES ONLY
Reprod... from the Ordnance
Survey... with the sanction
of th... ller of H.M.
Sta... ffice
Crown Copyright reserved
HIX & SON
28, CHURCH ST.
HOLBEACH
LINCS.
TEL: 22777