

THIS DRAWING IS NOT TO BE USED FOR CONSTRUCTION.
DO NOT SCALE FROM THIS DRAWING


REV	DATE	NOTES
A	07/05/21	Boundary Type 'F' Added
B	11/01/22	Boundary Type 'G' Added

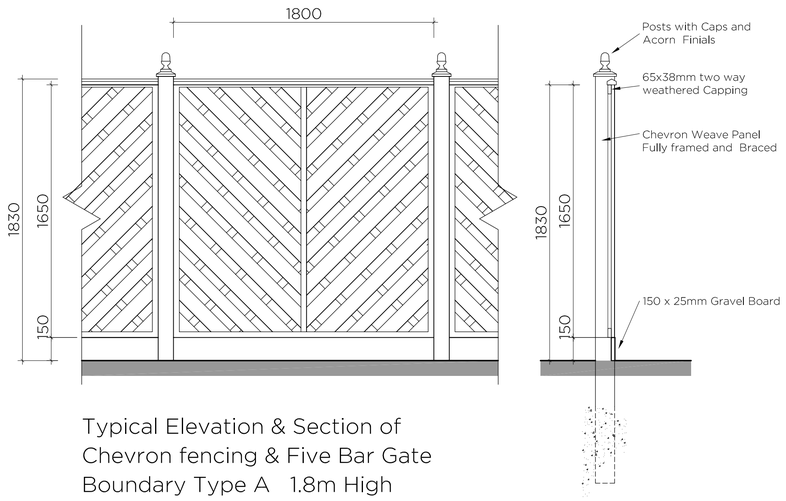


Typical Elevation & Section of
Chevron fencing & Five Bar Gate
Boundary Type A 1.8m High
Scale 1:20

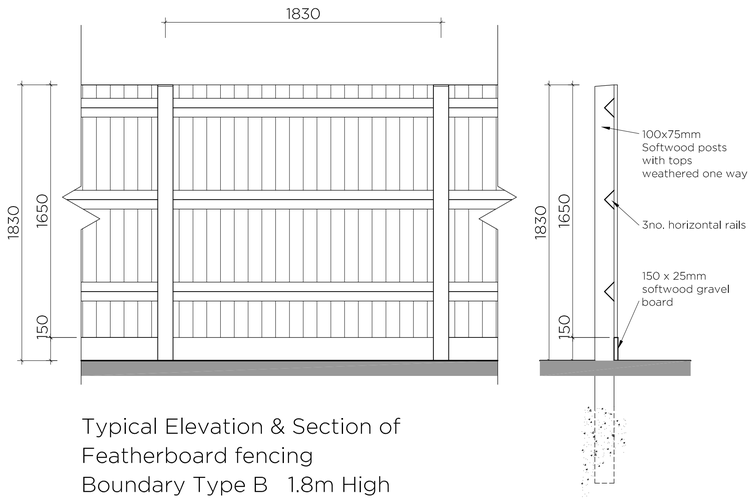


Typical Elevation & Section of
Featherboard fencing
Boundary Type B 1.8m High
Scale 1:20

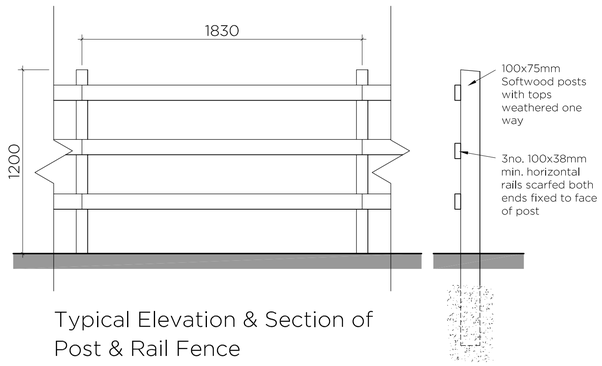


Typical Elevation & Section of
Post & Rail Fence
Boundary Type C 1.2m High
Scale 1:20

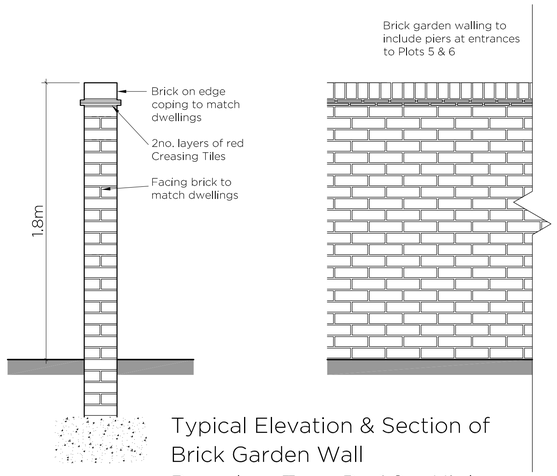


Typical Elevation & Section of
Brick Garden Wall
Boundary Type D 1.8m High
Scale 1:20

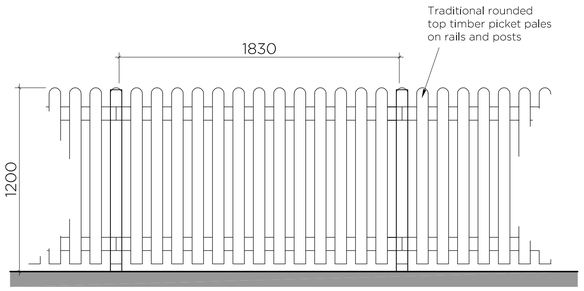

Typical Elevation of
Picket Fence
Boundary Type E 1.2m High
Scale 1:20

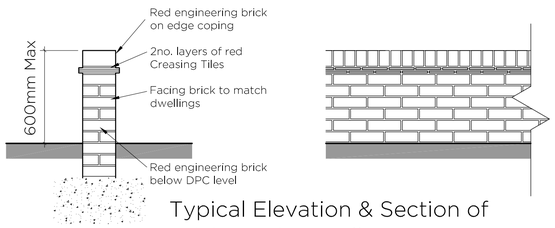

Typical Elevation & Section of
Brick Garden Wall
Boundary Type F 0.6m High
Scale 1:20

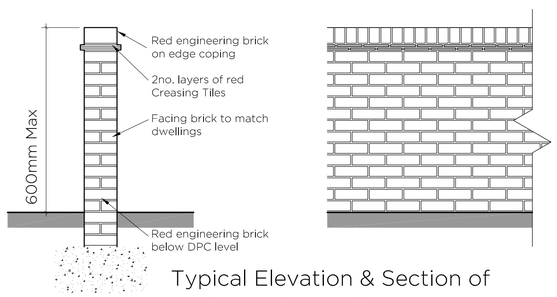

Typical Elevation & Section of
Brick Garden Wall
Boundary Type G 1.2m High
Scale 1:20

0 1 2 5 10
Scale 1:100

seven22 ARCHITECTURE LTD
22 SHORE VIEW, PETERBOROUGH
CAMBRIDGESHIRE, PE7 8FS
E.info@seven22.co.uk ~ T.07799 585277

PROJECT
PROPOSED RESIDENTIAL DEVELOPMENT
LAND OFF COB GATE
WHAPLODE
LINCOLNSHIRE
PE12 6TD

CLIENT
HIGHGROVE HOMES (SPALDING) LTD

TITLE
PROPOSED BOUNDARY TREATMENTS

DRAWING No.
028 P12

SCALE	DATE	REV
1:20 @ A1	JAN 2021	B