
CHERRY TREES
SALTNEY GATE
SARACENS HEAD,
LINCS. PE12 8AT

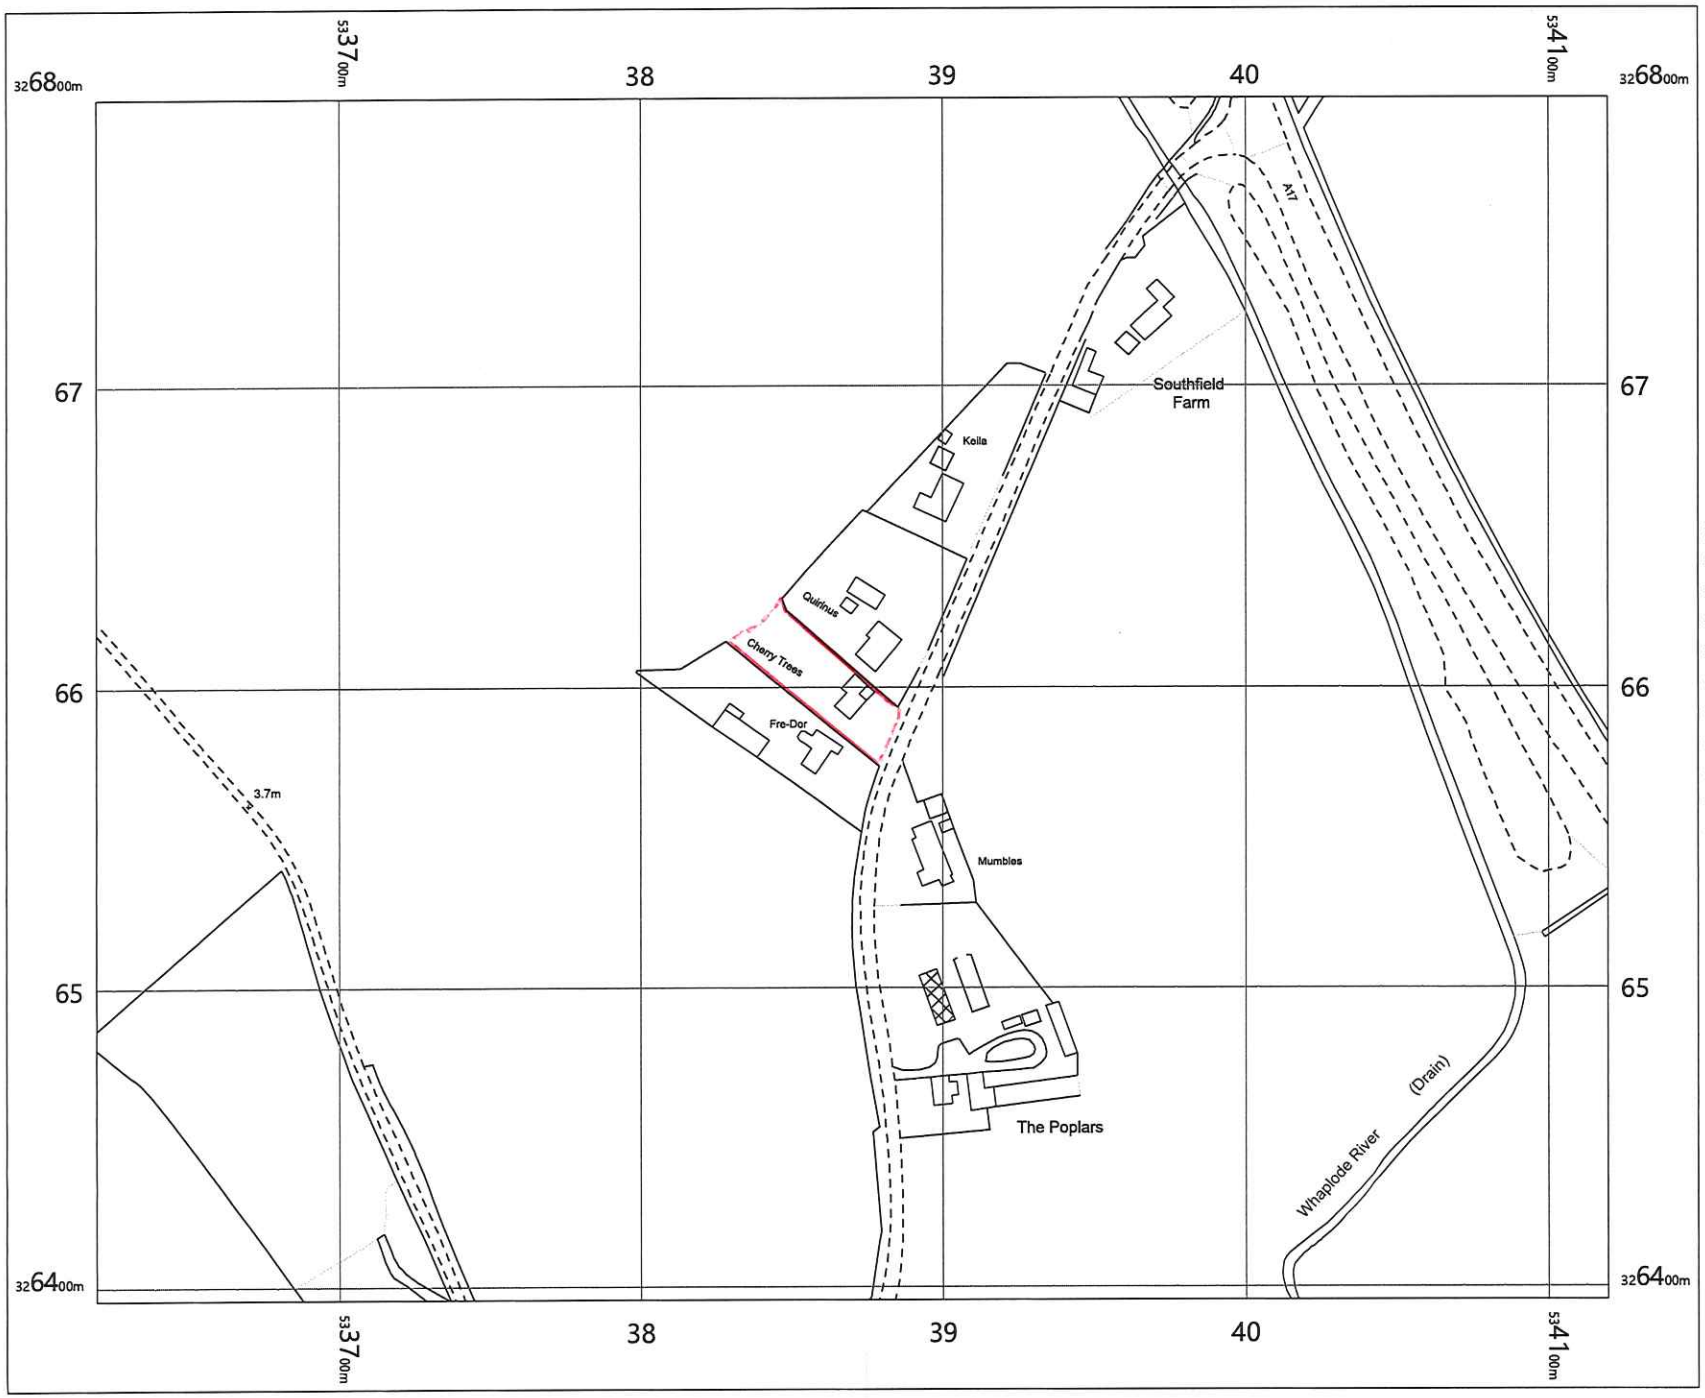

N

OS MasterMap 1250/2500/10000 scale
Tuesday, January 18, 2022, ID: M4P-01013232
Bookmark, The Crescent, Spalding

1:2500 scale print at A4, Centre: 533869 E, 326596 N

©Crown Copyright Ordnance Survey. Licence no. 100057546