




COURTYARD VIEW WEST FACING.

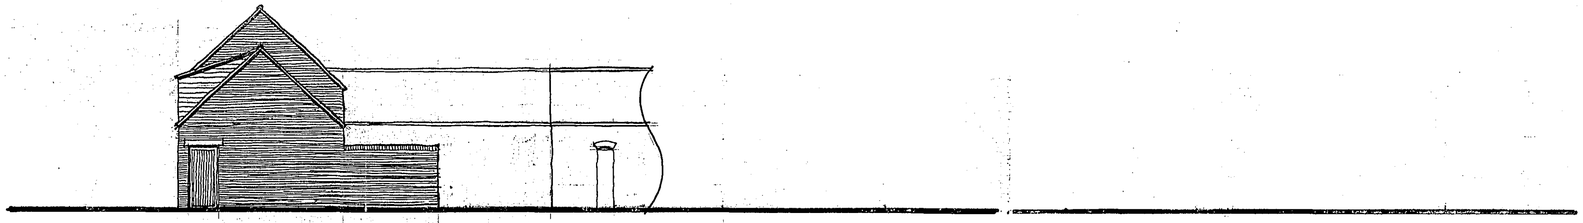


OUTSIDE VIEW WEST FACING.

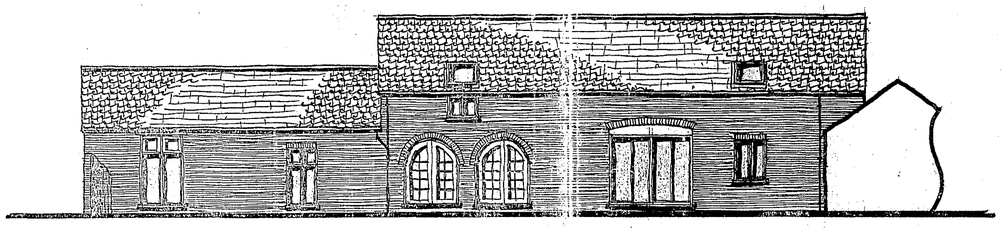

COURTYARD VIEW SOUTH FACING.

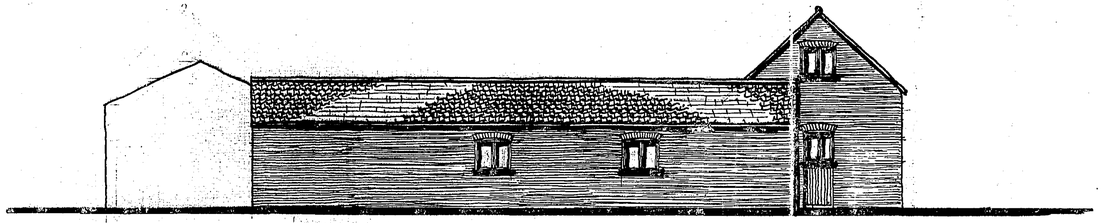

OUTSIDE VIEW EAST FACING

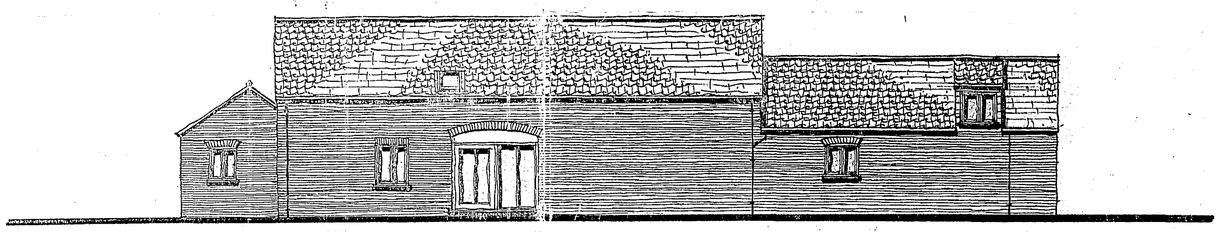

OUTSIDE VIEW NORTH FACING

DETERMINED PLAN

SHDC
PLANNING & DEVELOPMENT
- 8 JAN 2007
Ref. 0031/07

ref: revision date

G. R. MERCHANT
I.ENG AMICE FIWO

ARCHITECTURAL, STRUCTURAL AND LAND DRAINAGE CONSULTANTS

Unit 4, Wrights Mews
12A Park Road, Holbeach,
Spalding, Lincs. PE12 7EE
Tel: 01406 490900
Fax 01406 425744
E-Mail: G. R. Merchant @ Merchant. FS. Co. UK

Project
PROPOSED ALTERATIONS OF PLANNING PERMISSION H23/0390/05 DWELLING AT HURDLETREE BANK WHAPLODE

Client
MR & MRS. J. FROST

Drawing
ELEVATIONS AS PROPOSED

Job Ref.	Drawing No.
1500/06.	03.
Date	**Drawn**
DEC. 2006.	JPW

Scales
1/100

DO NOT SCALE FROM THIS DRAWING
This drawing is copyright and may not be altered, traced, photographed or used for any other purpose other than that for which it is issued.
The General Contractor is to check all dimensions on site and report any discrepancies to the Architect.
All details shown on this drawing including foundations are based upon typical site conditions related to the area. No responsibility can be accepted for abnormal conditions which may be discovered during construction unless reported to the Architect so that design ammendments may be considered. Site soil surveys are recommended in respect of foundations to establish specific site conditions before foundation work is undertaken.