



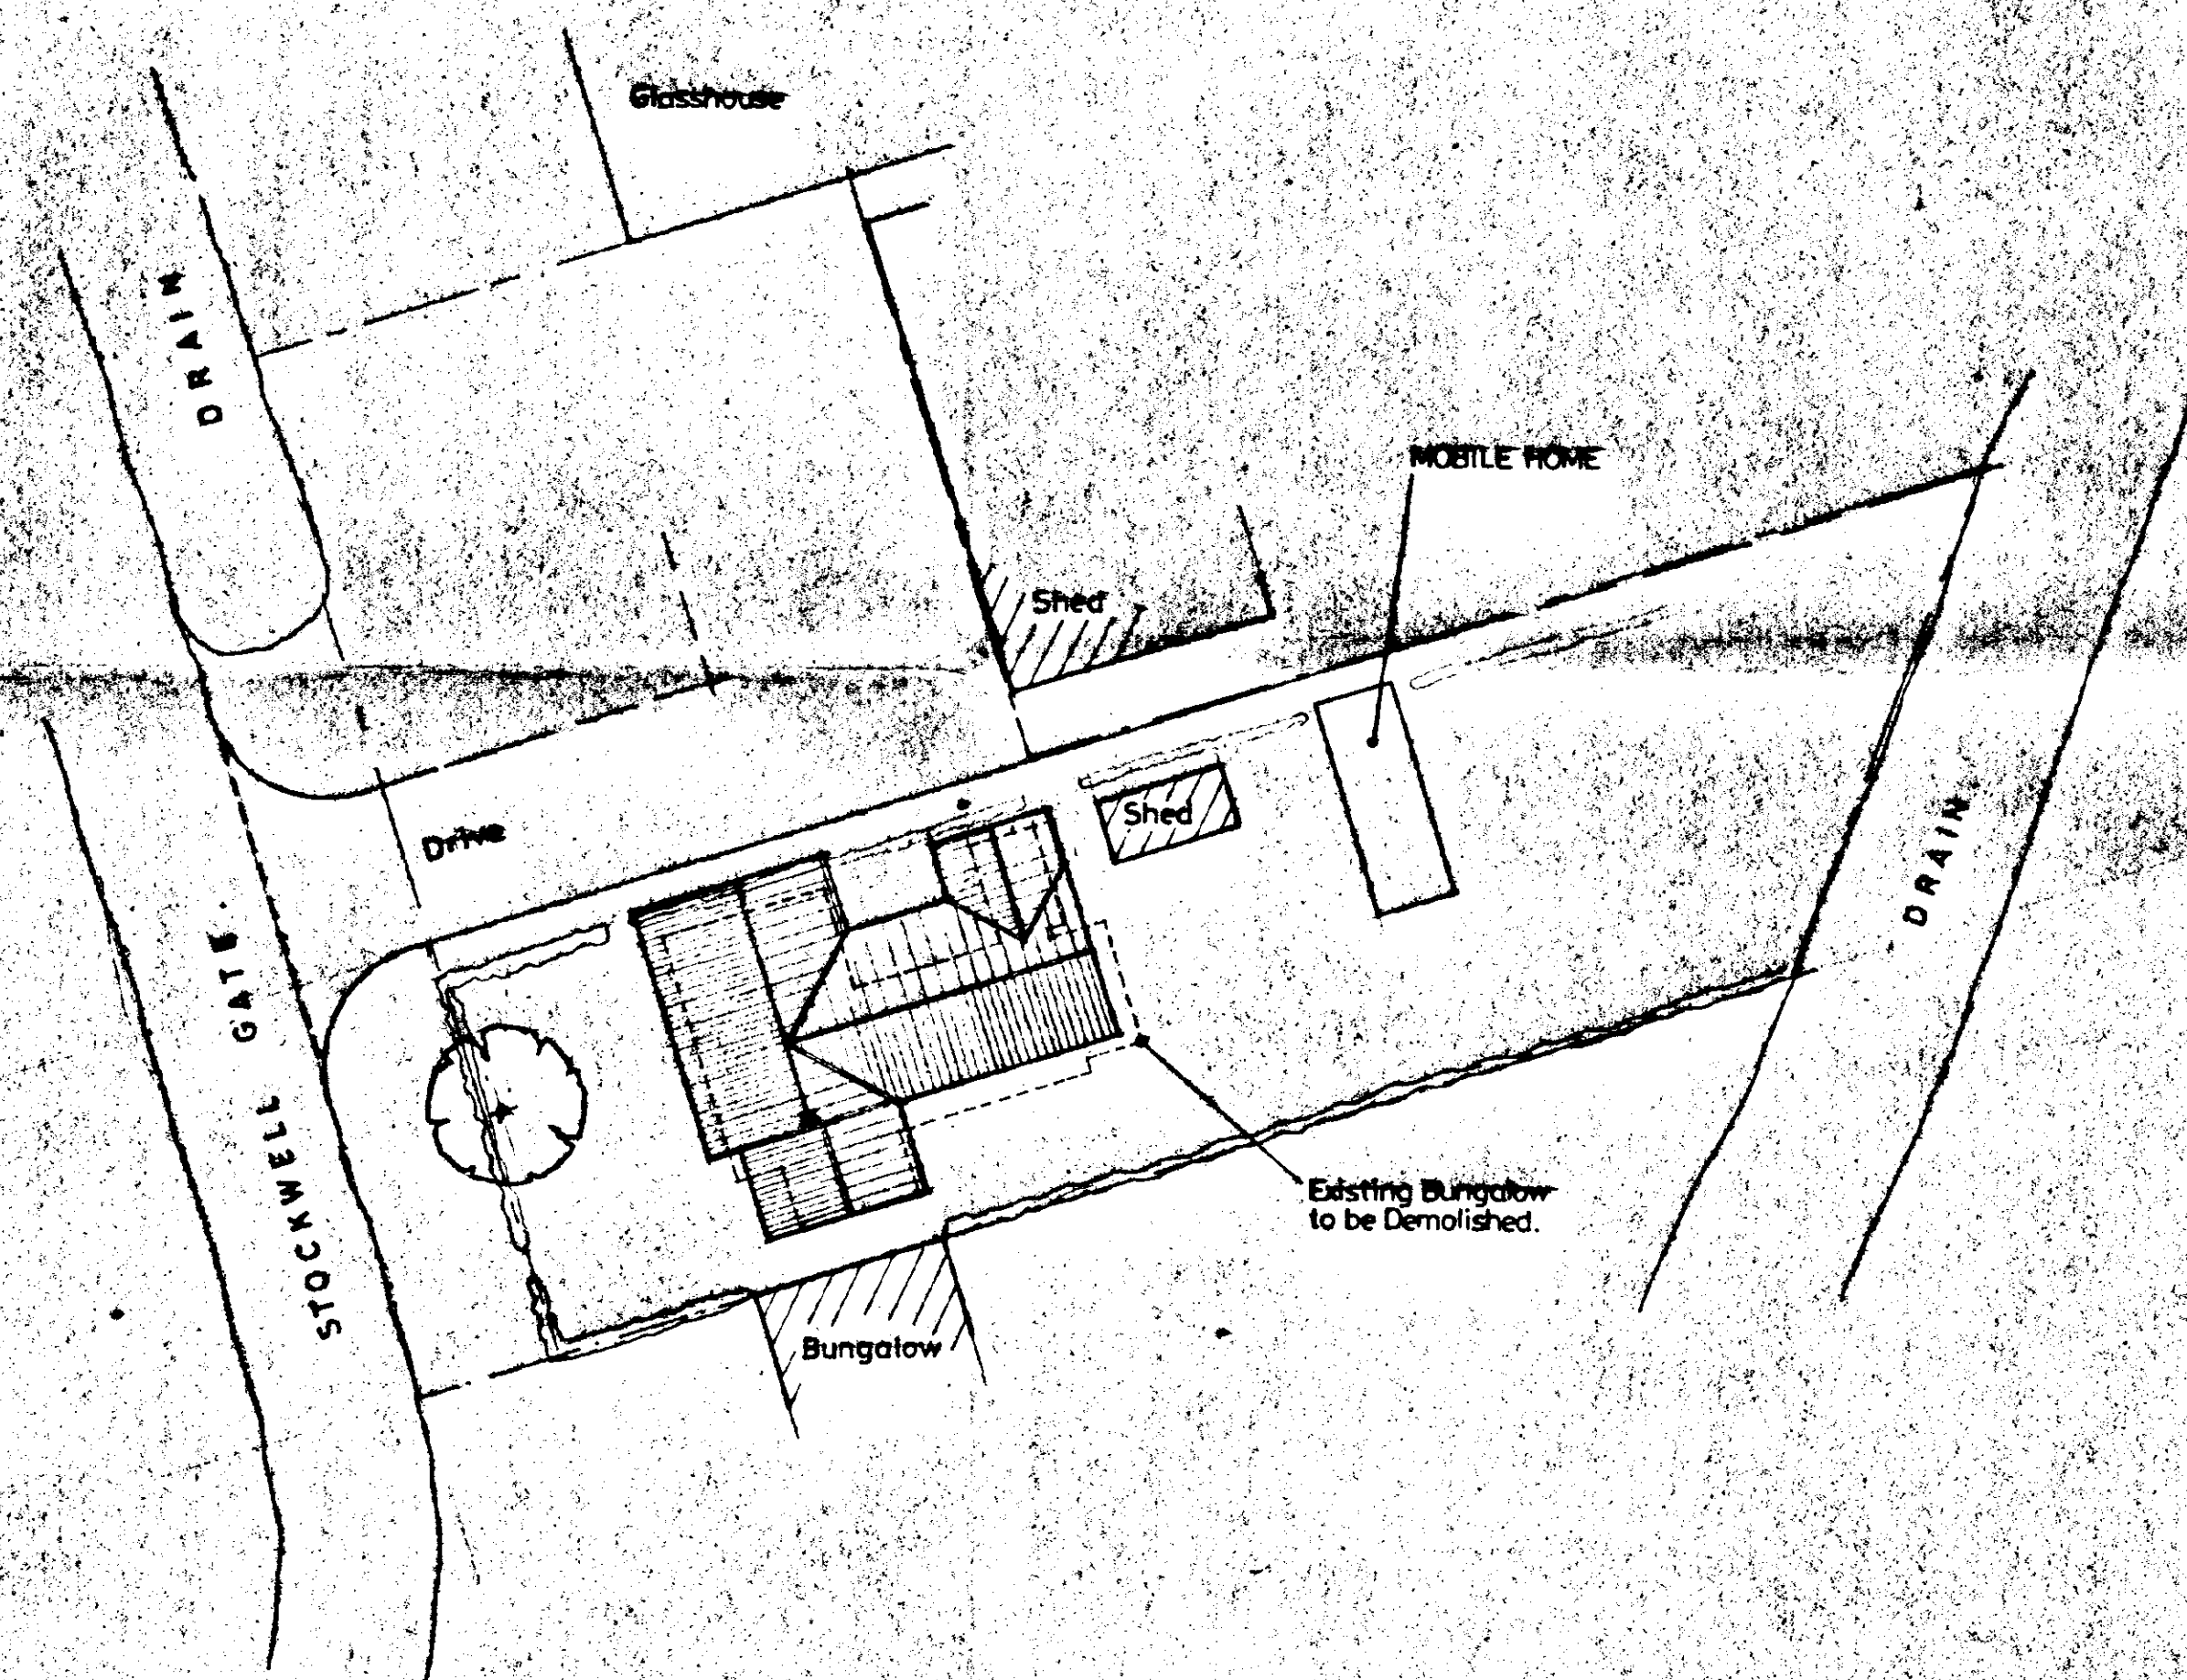

**SITE LAYOUT**  
SCALE: 1/250.

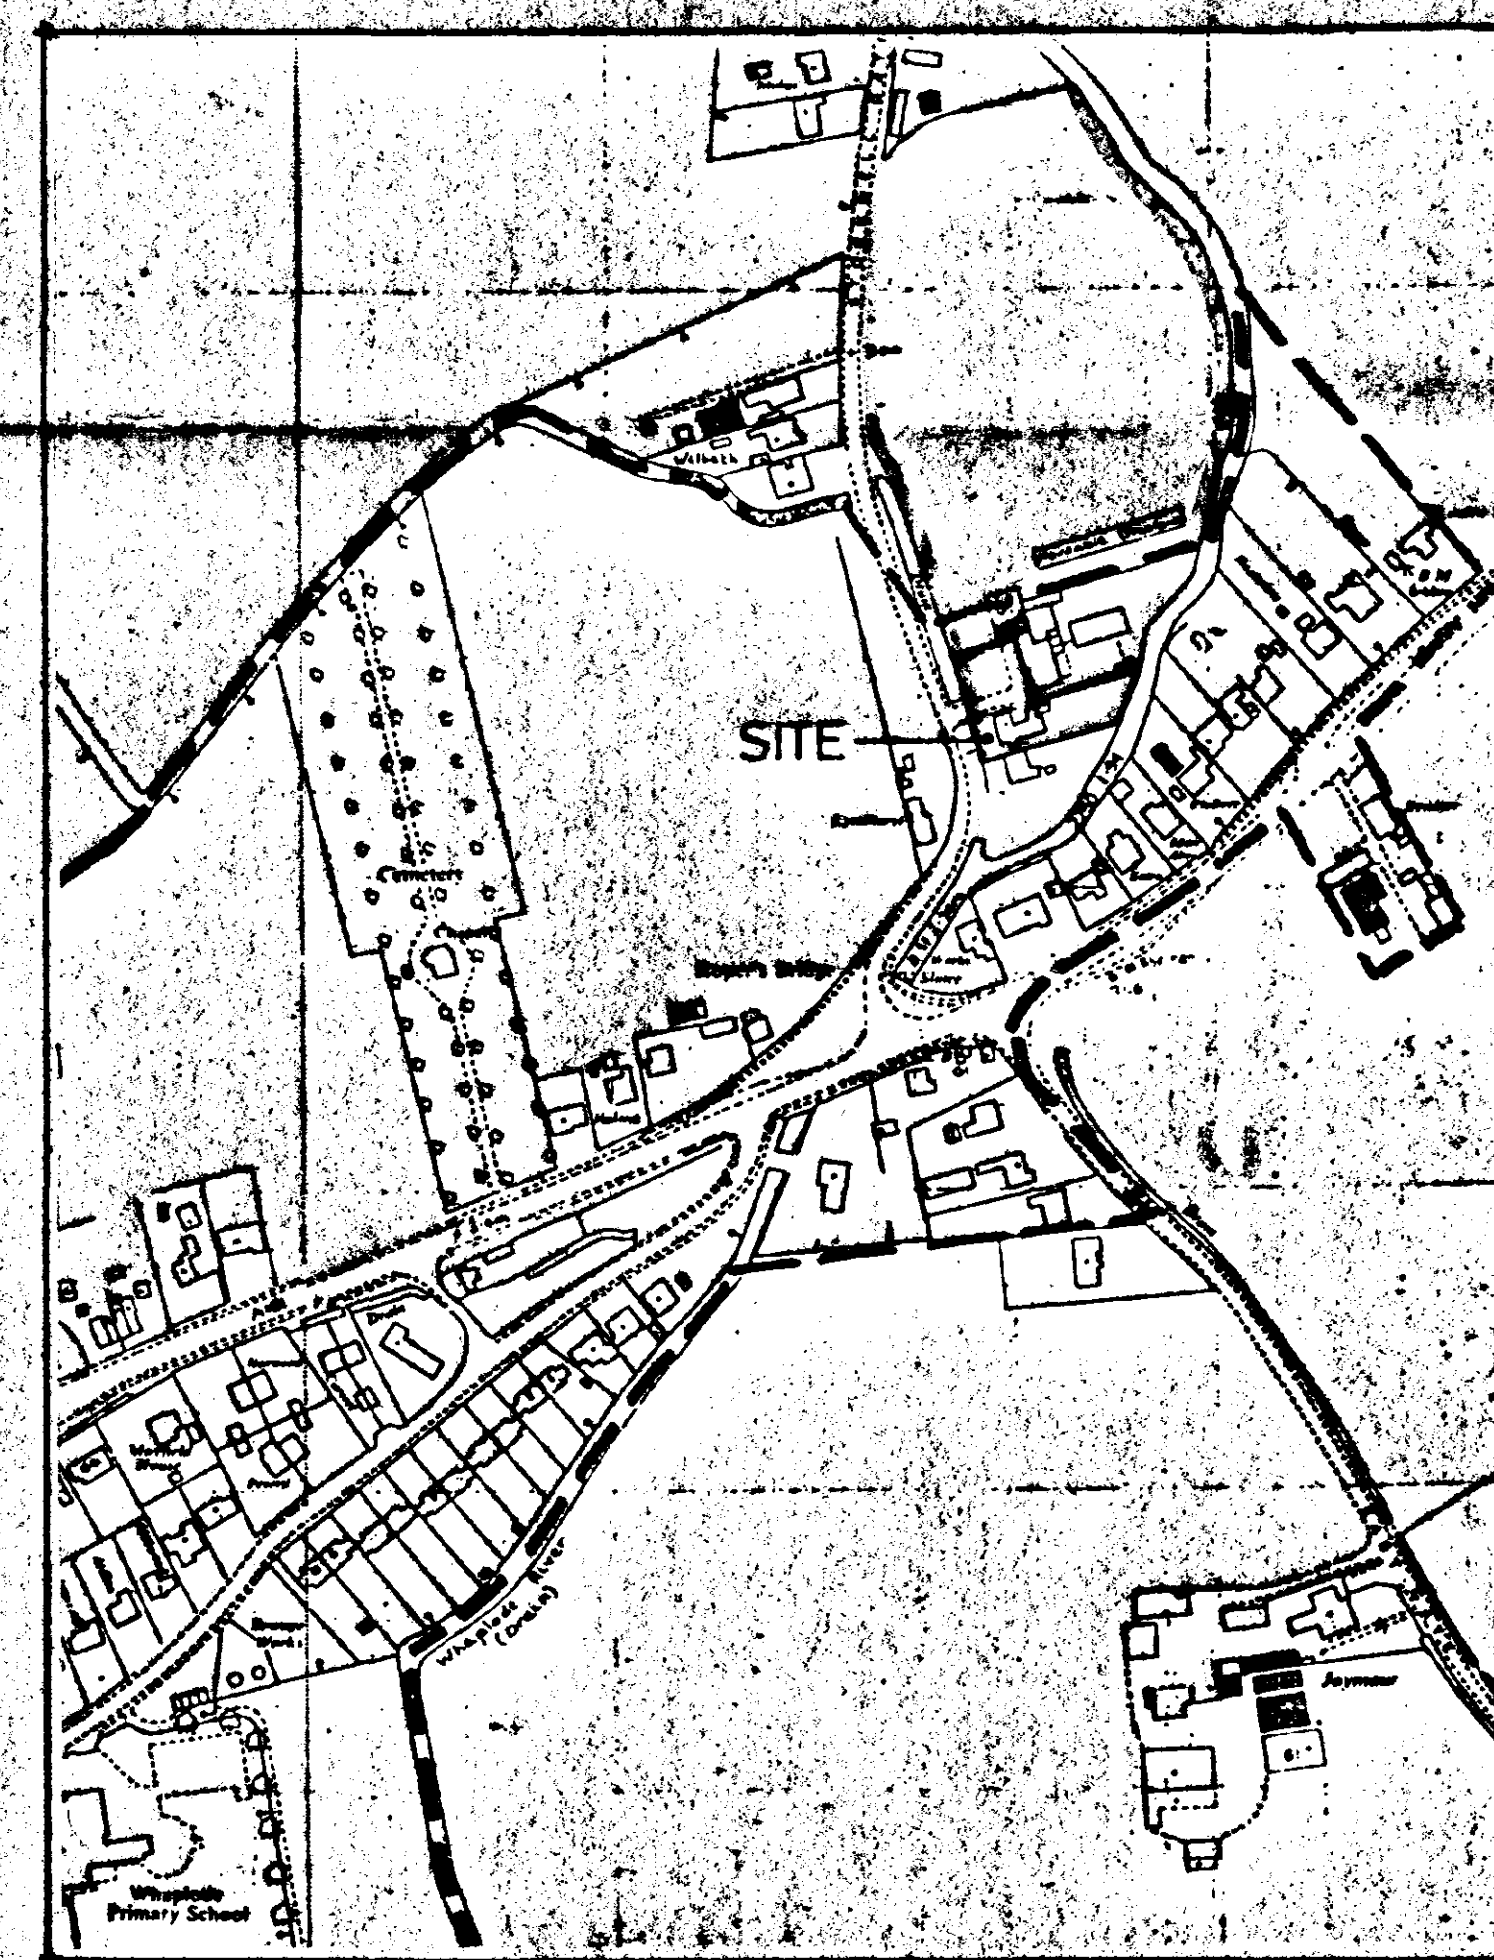

**LOCATION PLAN.**  
SCALE: 1/2500.

**DETERMINED  
PLAN**

SOUTH HOLLAND DC  
HOUSING & PLANNING  
15 JAN 1997  
Ref: 00437

**G. R. MERCHANT**  
LENG AMICE, FIWO,  
ARCHITECTURAL, STRUCTURAL  
& LAND DRAINAGE CONSULTANT  
TEL: HOLBEACH (0408) 620006, 430800

PROJECT:  
REPLACEMENT BUNGALOW,  
STOCKWELL GATE,  
WHAPLODE.

CLIENT:  
A. WELCH

SCALES: AS INDICATED. DATE: SEPT 1994

DRAWING No.: G. R. MERCHANT AW. 4/1

REVISIONS:

BRICKS: BUTTERLEY OLD ENGLISH ROSE  
TILES: SANDTOFT BOLD ROLL - SMOOTH BROWN  
WINDOWS: WHITE UPVC



FRONT




SIDE



REAR



SIDE

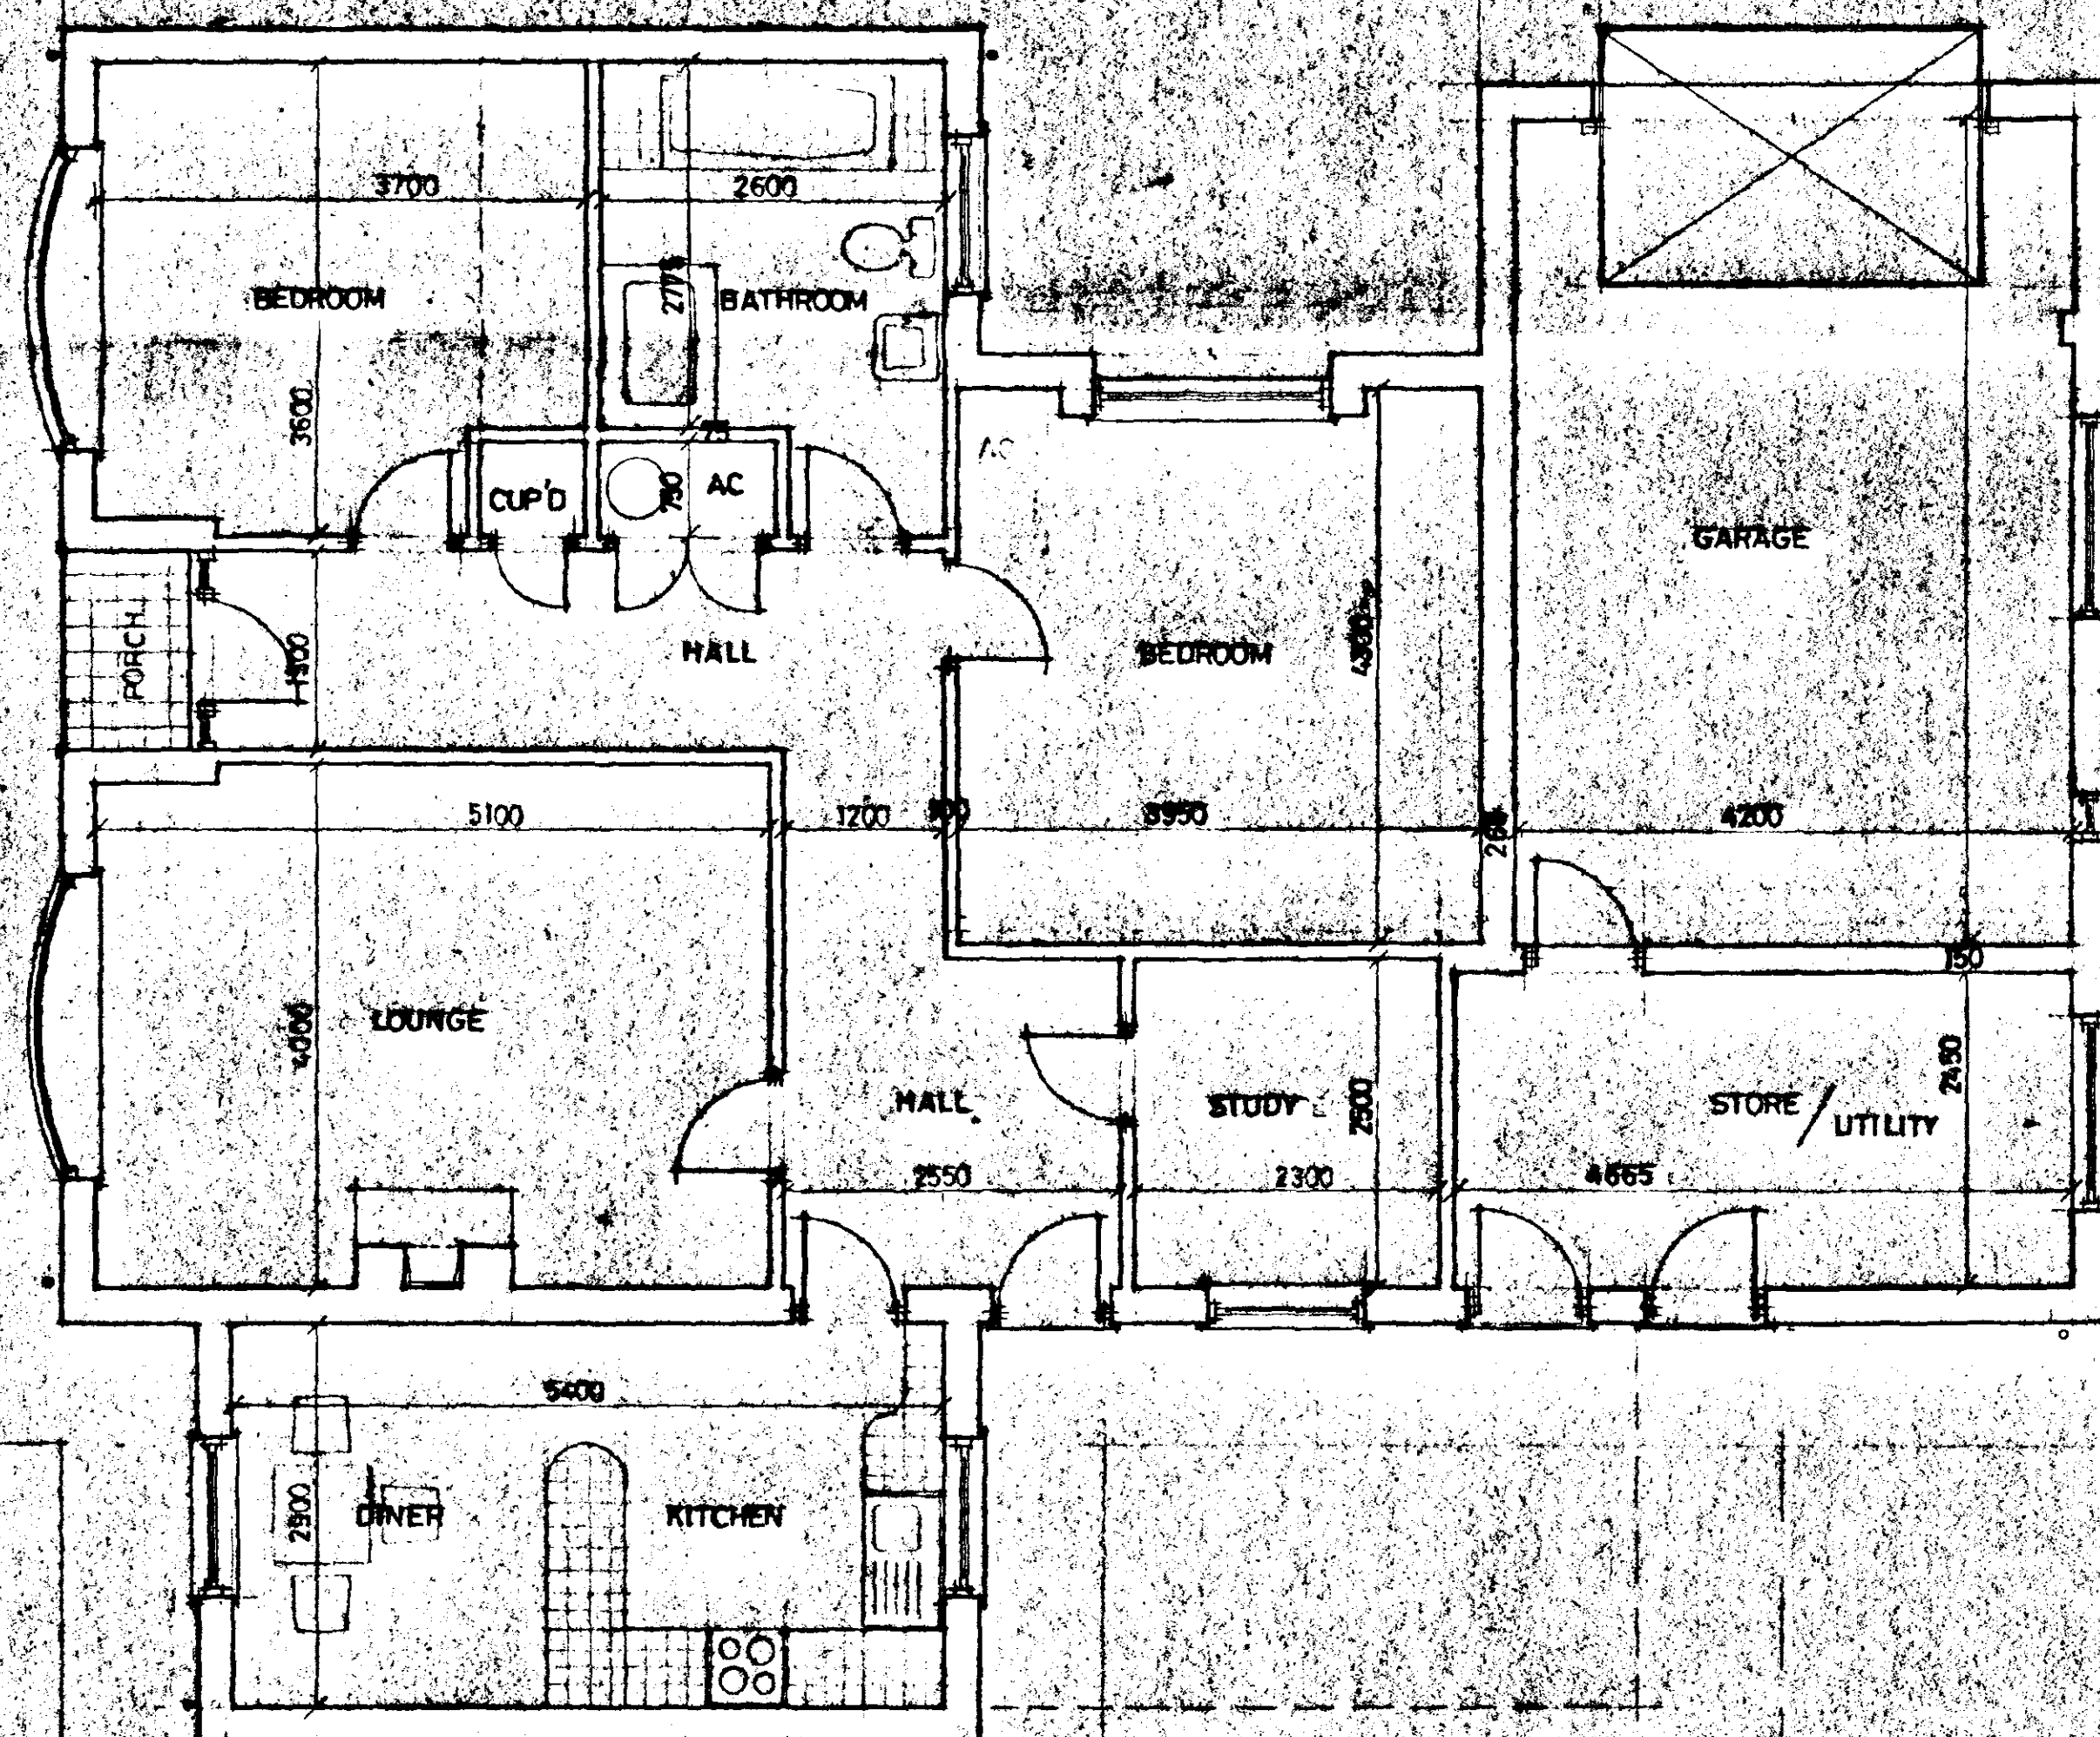

BUNGALOW

PLAN

DETERMINED  
PLAN

100% HOLLAND DC  
HOUSING & PLANNING  
10 JAN 1997  
Ref: 004217

**G. R. MERCHANT**  
LENG AMICE, FIWO,  
ARCHITECTURAL, STRUCTURAL  
& LAND DRAINAGE CONSULTANT  
TEL: HOLBEACH (01406) 490800

PROJECT:  
**REPLACEMENT BUNGALOW  
STOCKWELL GATE  
WHAPLODE**

CLIENT:  
**A. WELCH**

SCALES: 1/50 1/100  
DATE: DEC 1996

GENERAL: DRAWING No. AW. 43

REVISIONS:

DO NOT SCALE FROM THIS DRAWING  
This drawing is copyright and may not be altered, copied, photographed  
or used for any purpose other than that for which it is issued.  
The General Contractor is to check all dimensions on site and report  
discrepancies to the Architect.  
All details shown on this drawing including foundations are based upon  
typical site conditions related to the area. No responsibility can be  
accepted for abnormal conditions which may be discovered during  
construction unless reported to the Architect so that design amendments  
may be considered. Site soil surveys are recommended in respect of  
foundations to establish specific site conditions before foundation work  
is undertaken.