
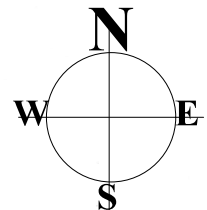


SITE LOCATION PLAN  
AREA 2 HA  
SCALE 1:1250 on A4  
CENTRE COORDINATES: 534180, 326955

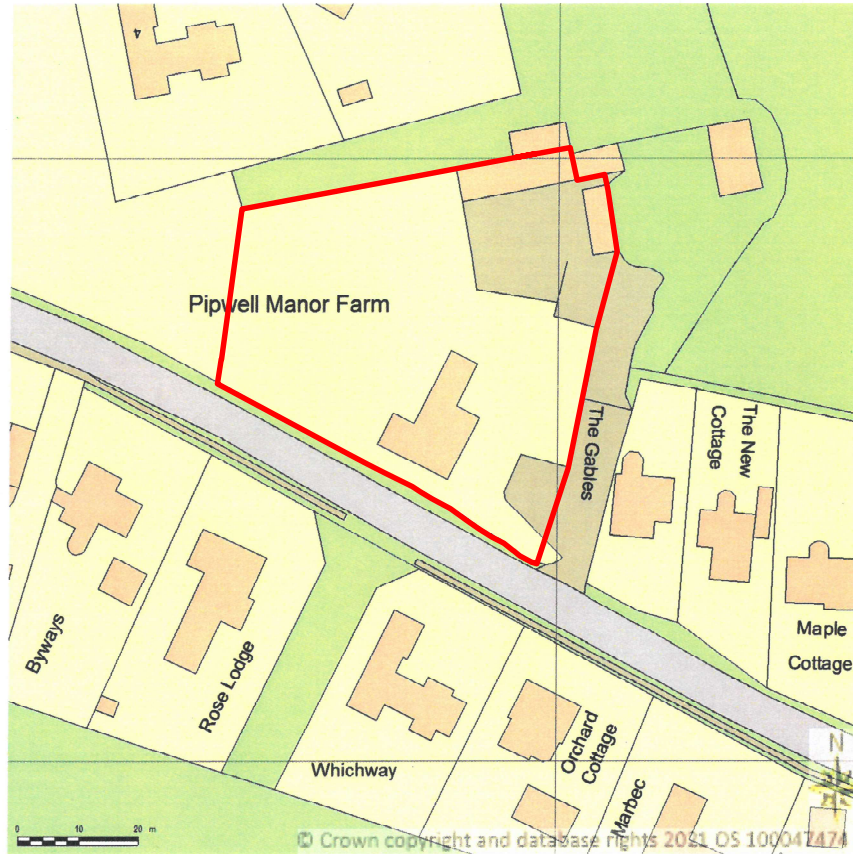

Supplied by Streetwise Maps Ltd  
[www.streetwise.net](http://www.streetwise.net)  
Licence No: 100047474  
14/01/2021 09:03

**Pipwell Manor Farm**  
**Washway Road**  
**Saracens Head**  
**South Holland PE12 8AY**  
**Drawing No. T1**

**Location Plan**  
**Scale 1:1250**

Mansel Architects 06Jan2021  
28a Market Place Belper DE56 1FZ