


Pipwell Manor Farm
Washway Road
Saracens Head
South Holland PE12 8AY
Drawing No. T2

Block Plan
Scale 1:500

Mansel Architects 06Jan2021
28a Market Place Belper DE56 1FZ

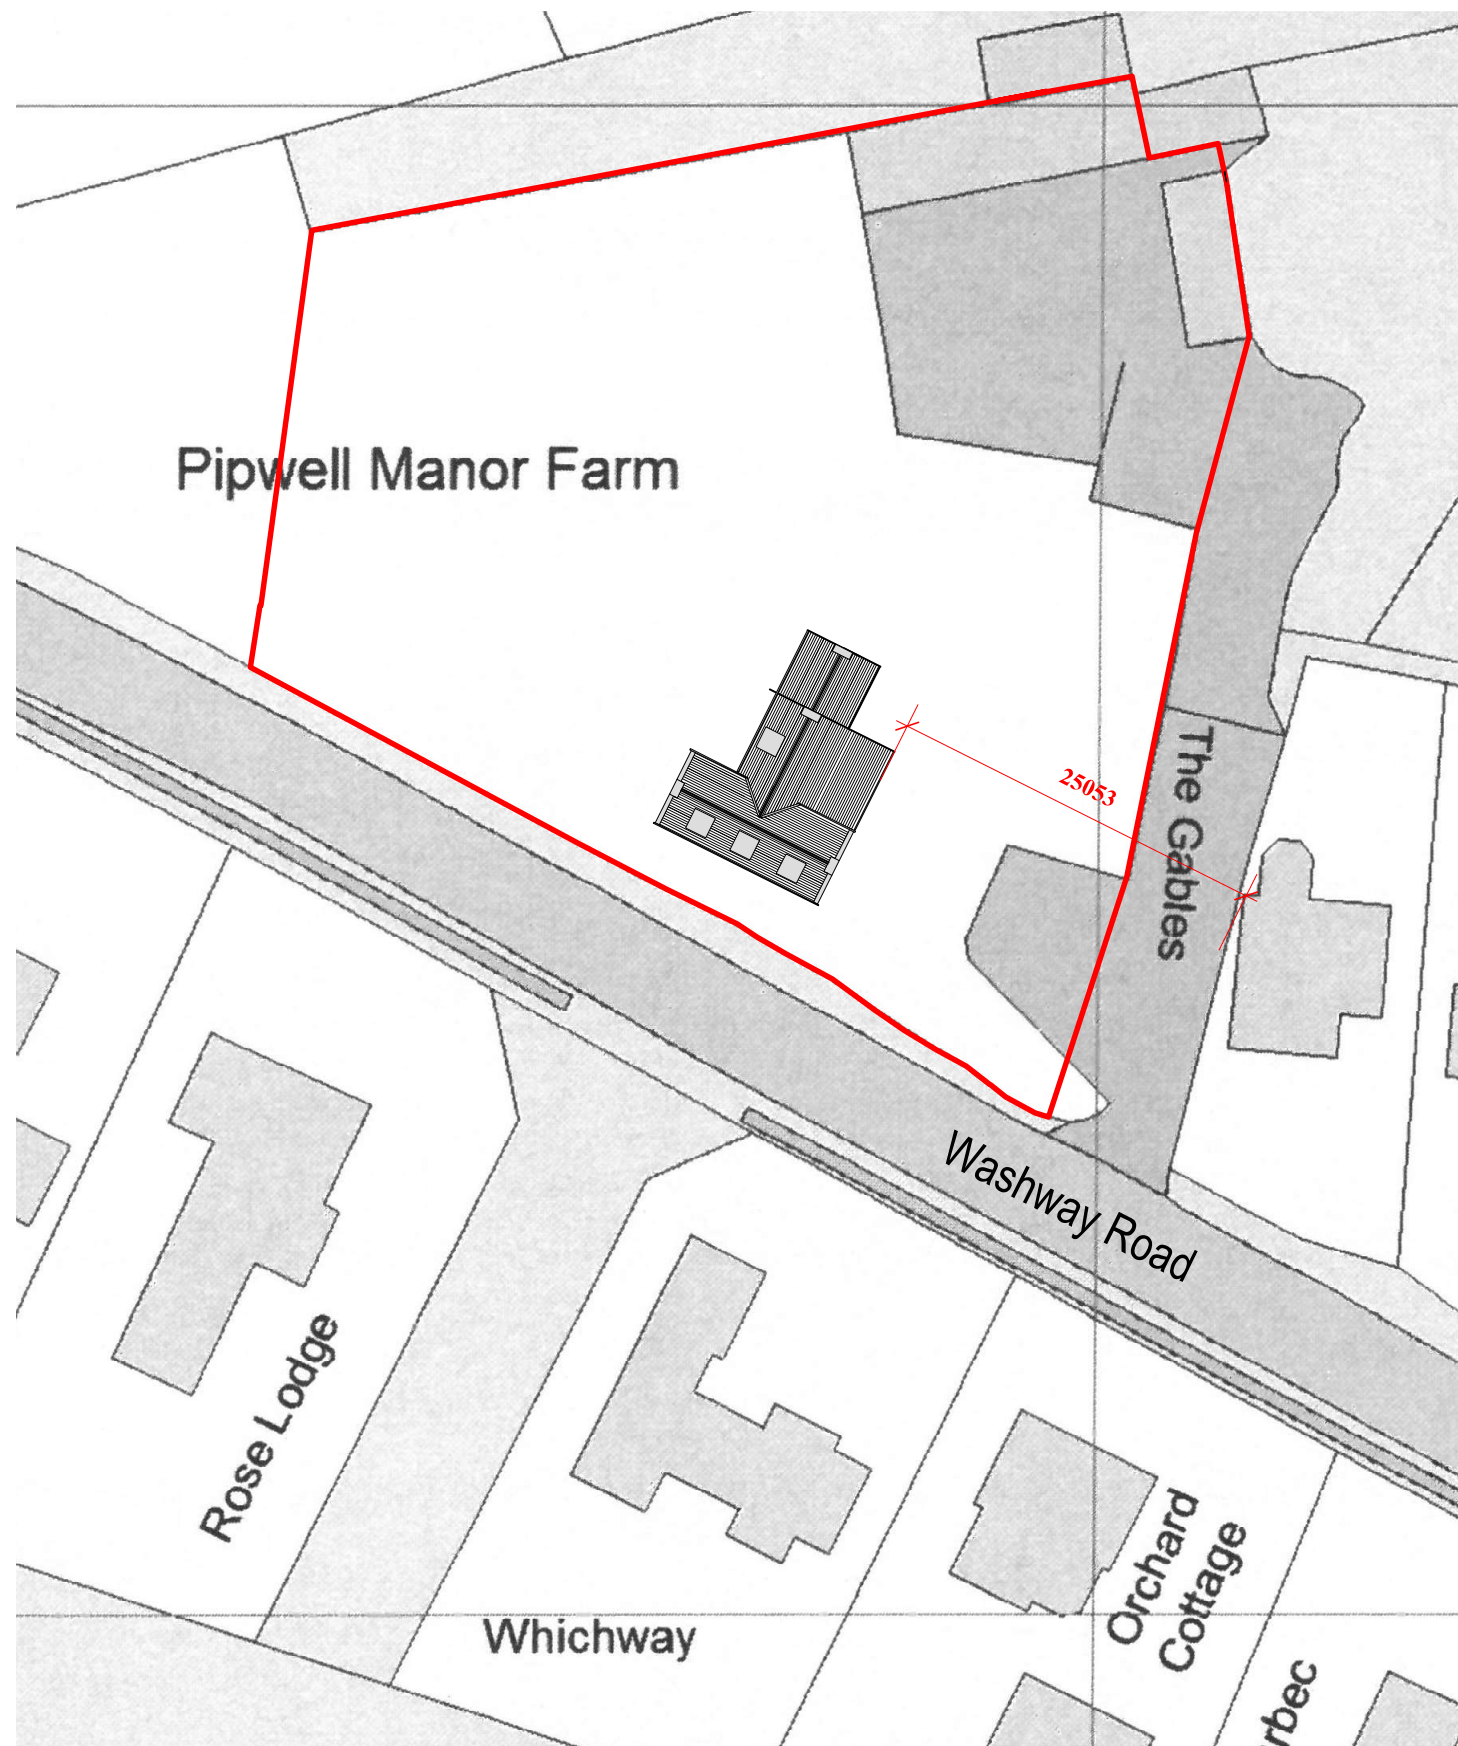