



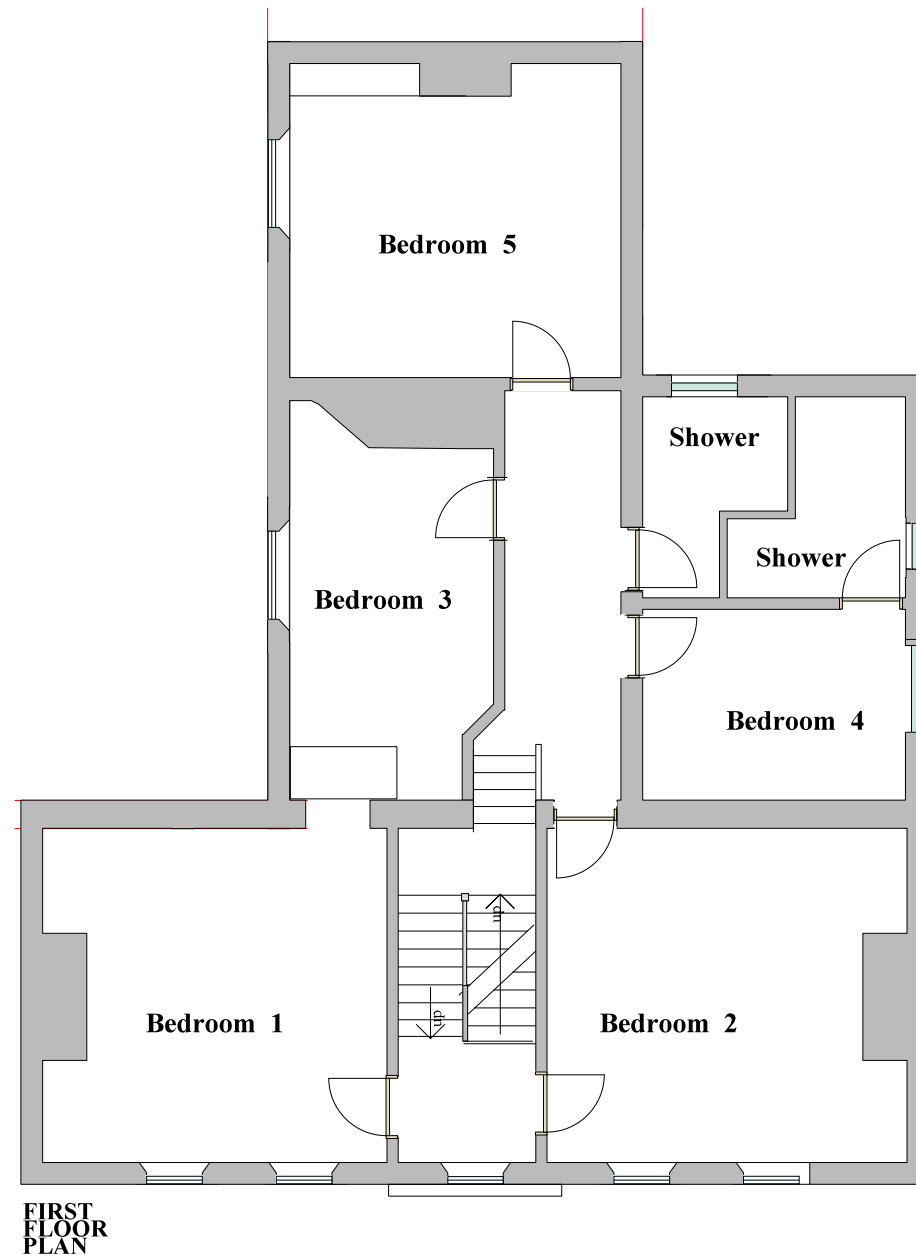

Pipwell Manor Farm
Washway Road
Saracens Head
South Holland PE12 8AY
Drawing No. T3

As Existing
GF & 1st Plan
Scale 1:100

Mansel Architects 06Jan2021
 28a Market Place Belper DE56 1FZ

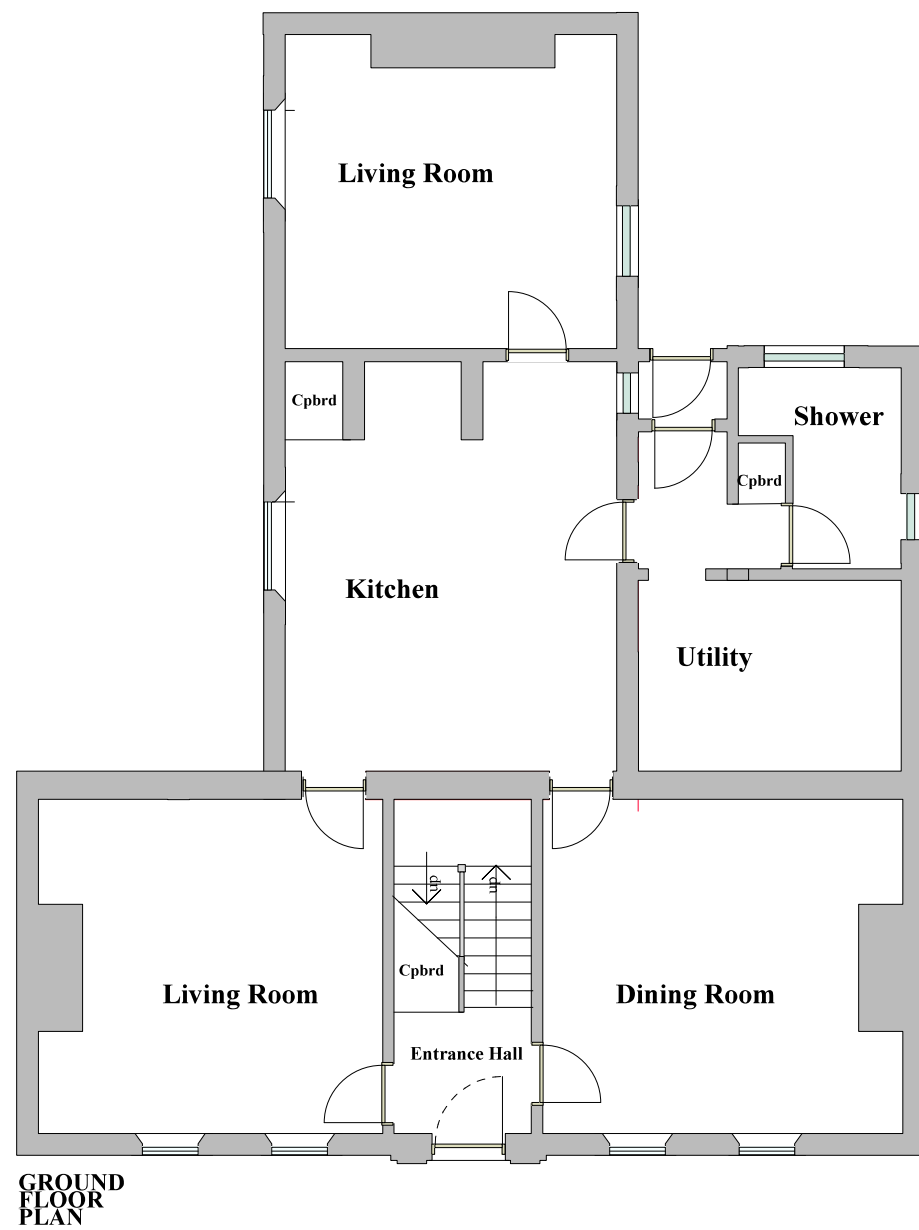