



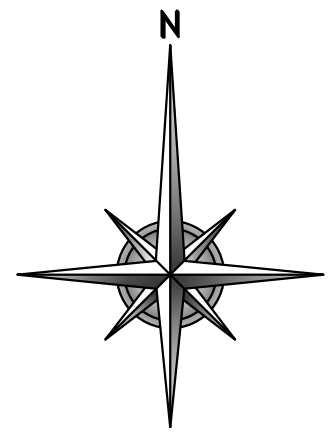

MAIN ROAD

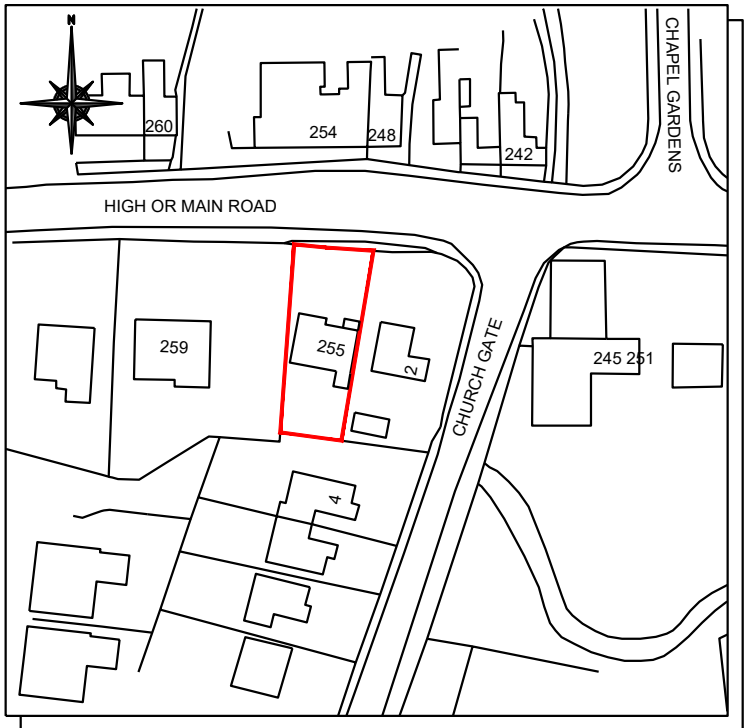

Location Plan
Scale 1:1250
0 12.5 25 37.5 50 75 100 125m
1:1250



A	19.01.23	Red Line Amended On Location Plan.	
Rev	Date	Remarks	
Status			
FOR PLANNING			
 ASTECH DETAIL & DESIGN M: 07896 867183 E: info@astechdd.co.uk			
Project			
Proposed Garage at 255 High Road, Whaplode Spalding, Lincs, PE12 6TG For Mr & Mrs Baker			
Title			
Location Plan, & Block Plan			
Date	Jan. 2023	Scale	1:1250, 1:50 @A1
Drawn	AS	Checked	AS
Design	-	File Name	AS-23-101-01
DRG No. AS-23-101-01			Rev A