DETAILS ON THIS DRAWING ARE COPYRIGHT OF ASTECH DETAIL & DESIGN. THIS IS A CONFIDENTIAL DOCUMENT AND MUST NOT BE COPIED, USED OR DIVULGED IN ANY WAY WITHOUT PRIOR WRITTEN CONSENT

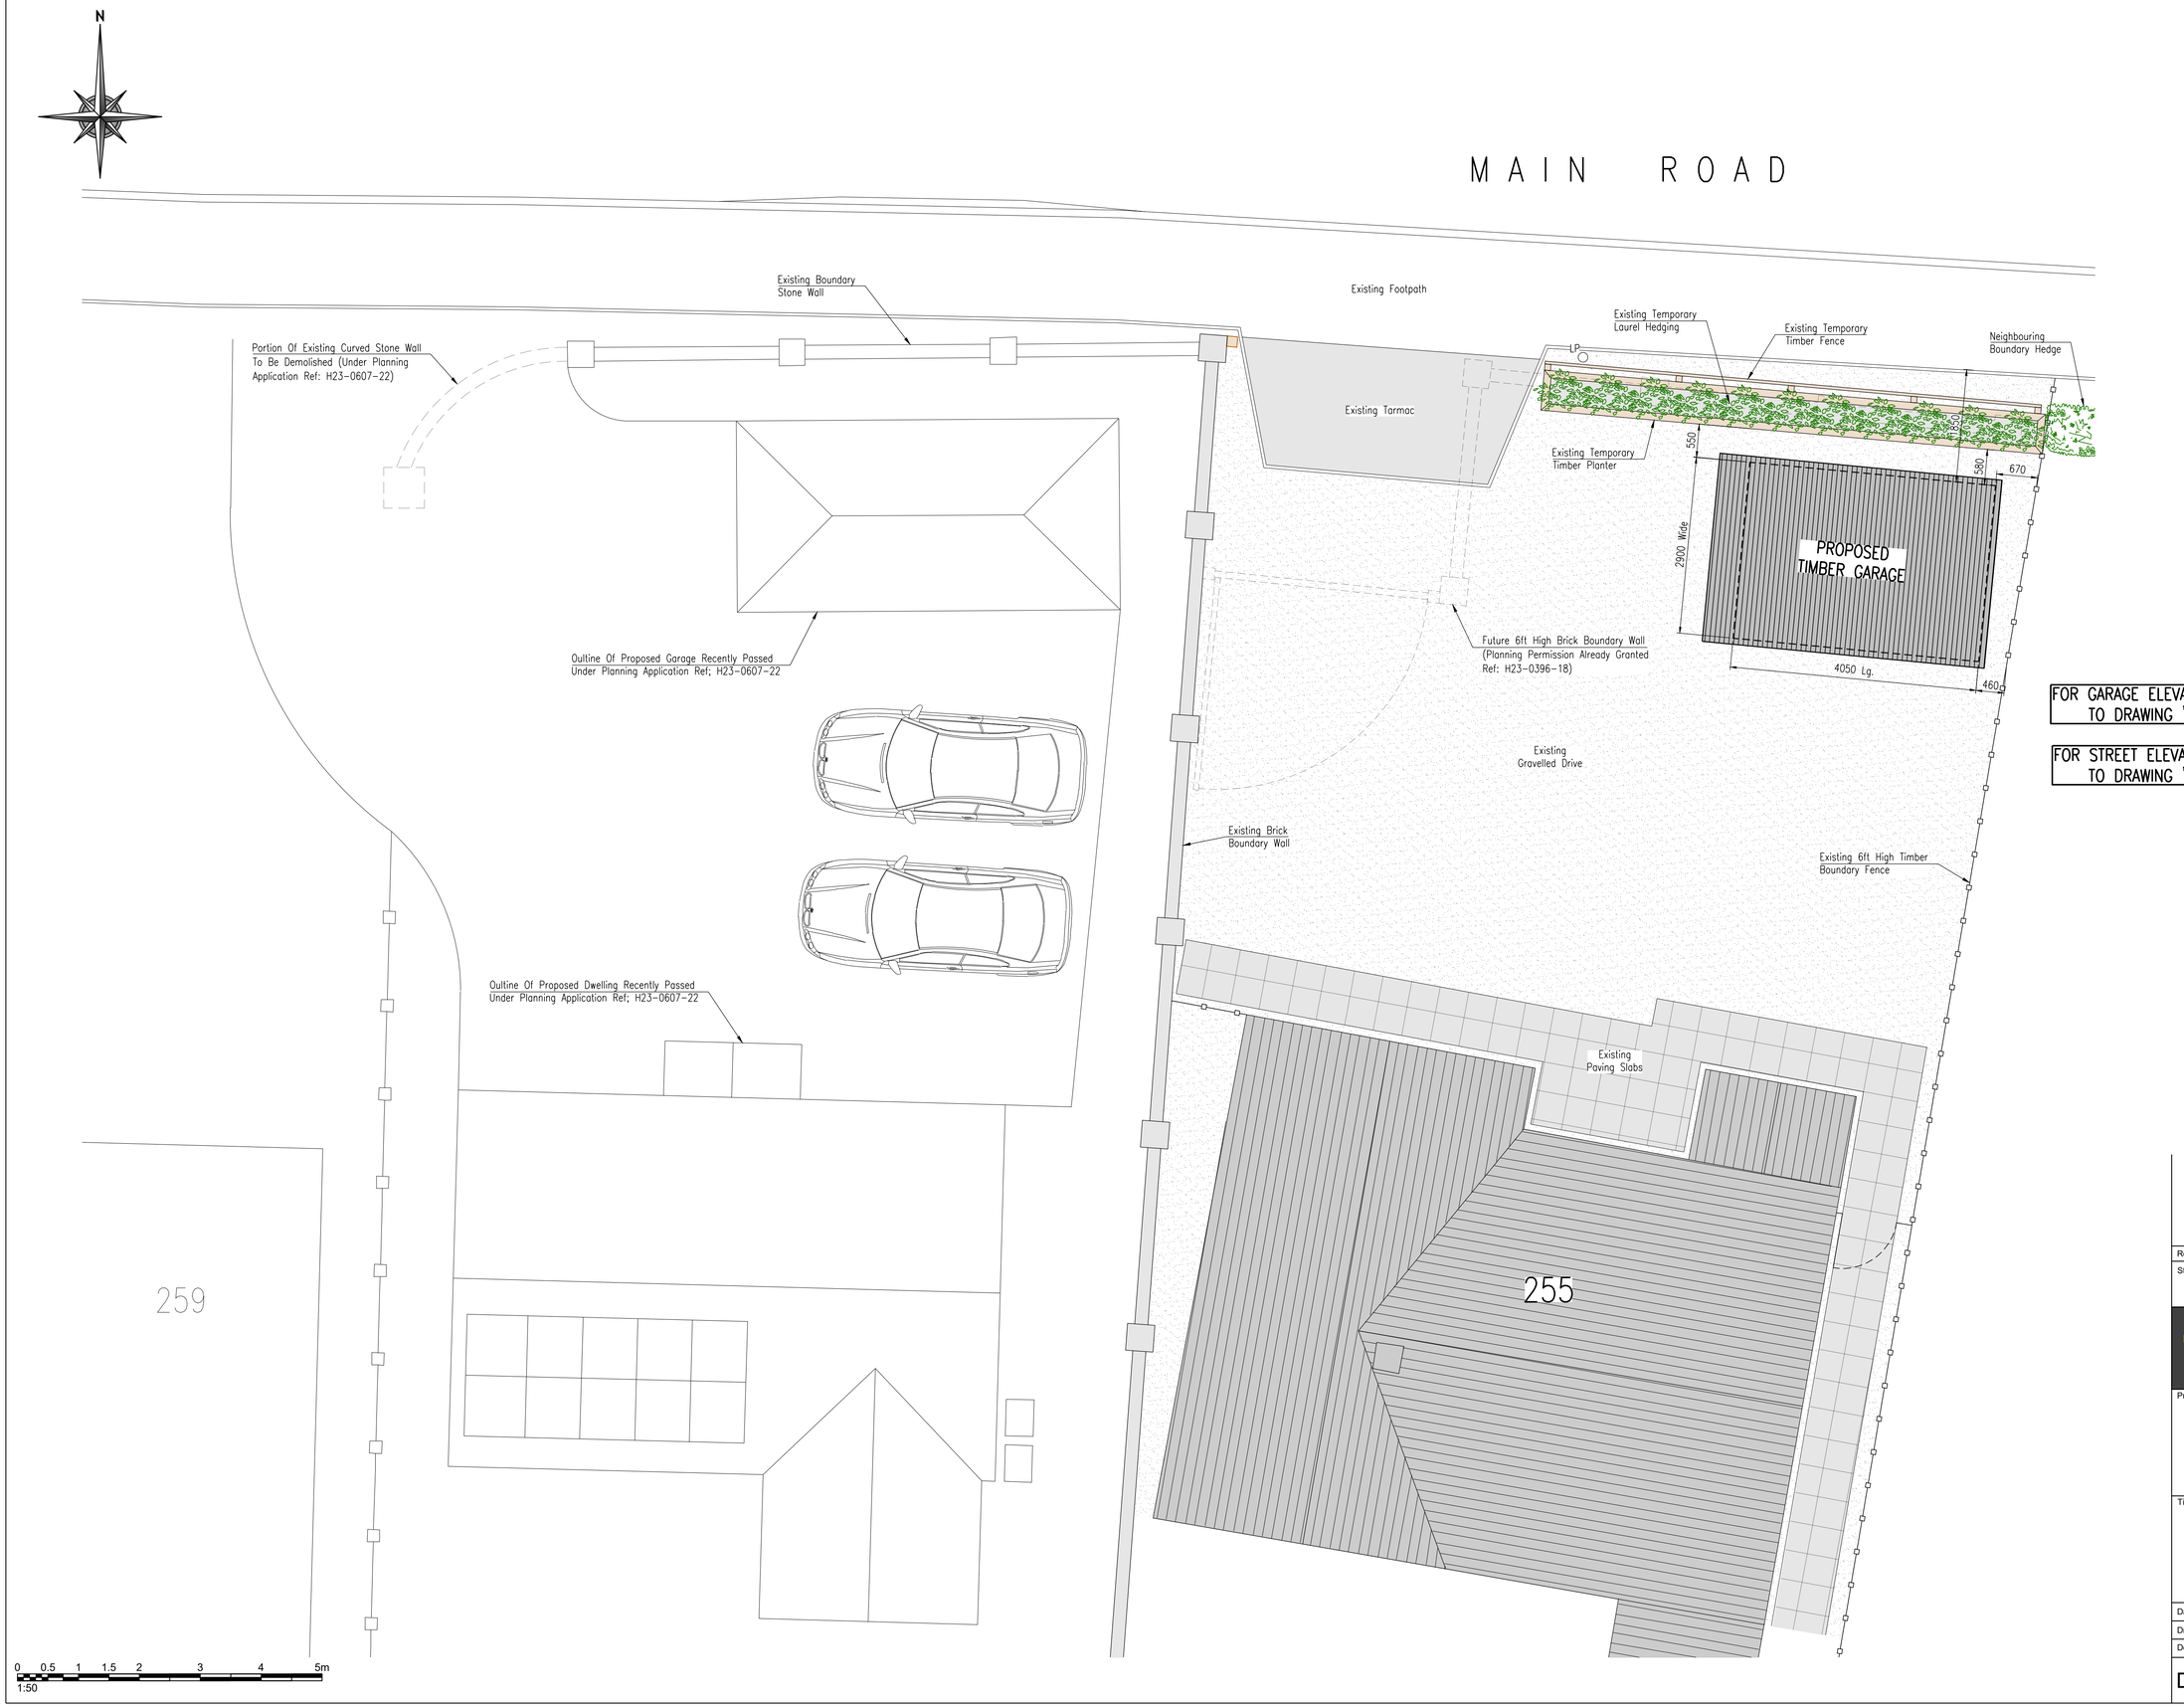

FOR GARAGE ELEVATIONS PLEASE REFER TO DRAWING 'AS-23-101-04'

FOR STREET ELEVATIONS PLEASE REFER TO DRAWING 'AS-23-101-03'

Rev	Date	Remarks

Status

FOR PLANNING

ASTECH DETAIL & DESIGN

M: 07896 867183 E: INFO@ASTECHDD.CO.UK

Project

Proposed Garage at
255 High Road, Whaplode
Spalding, Lincs, PE12 6TG
For Mr & Mrs Baker

Title

Proposed Site Plan

Date	Jan. 2023	Scale	1:50 @A1
Drawn	AS	Checked	AS
Design	-	File Name	AS-23-101-02

DRG No. AS-23-101-02 Rev -

DETAILS ON THIS DRAWING ARE COPYRIGHT OF ASTECH DETAIL & DESIGN. THIS IS A CONFIDENTIAL DOCUMENT AND MUST NOT BE COPIED, USED OR DIVULGED IN ANY WAY WITHOUT PRIOR WRITTEN CONSENT