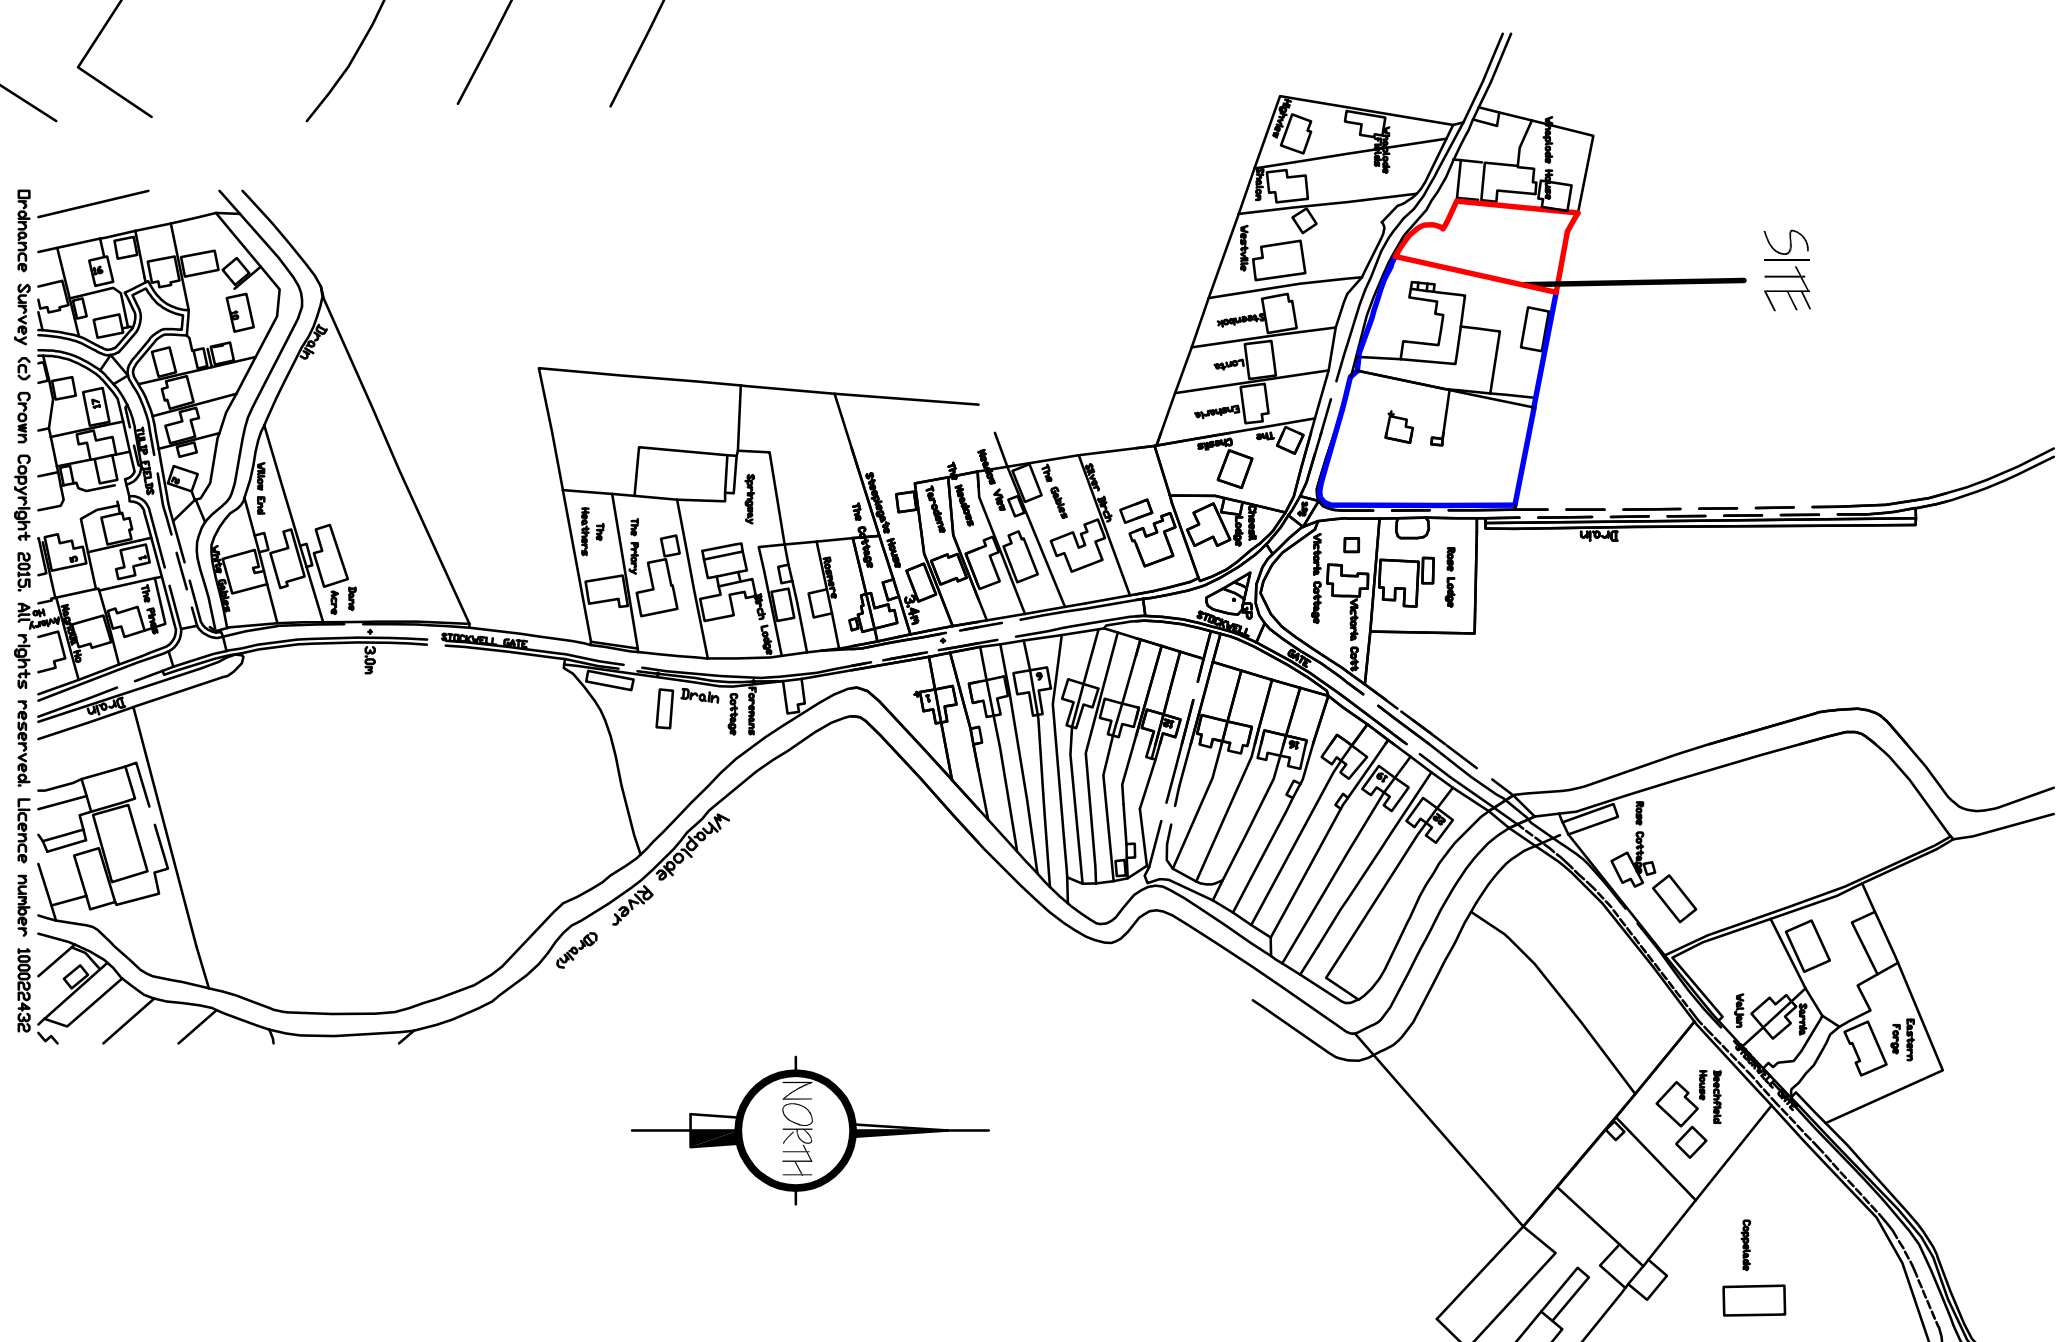


LOCATION PLAN  
1/2500[illegible]

**G. R. MERCHANT LTD.**  
1, ENG AMICE FIVE  
ARCHITECTURAL, STRUCTURAL  
AND LAND DRAINAGE  
CONSULTANTS

**4 Wrights Mews**  
12A Park Road, Holbeach,  
Spalding, Lincs. PE12 7EE  
Tel: 01406 490800  
Fax: 01406 425744  
E-Mail: [gr.merchant@btconnect.com](mailto:gr.merchant@btconnect.com)

Project:  
RESIDENTIAL DEVELOPMENT,  
CROWN FARM HOUSE,  
OFF STOCKWELL GATE WEST,  
WHARFODE, SPALDING, Lincs, PE12 6LE.

F. DRING & SONS LTD.

Drawing

LOCATION & SITE LAYOUT PLAN  
- PROPOSED.

|          |             |
|----------|-------------|
| Job Ref. | Drawing No. |
| 3018-16. | 20.         |

DOE  
SEP<sup>1</sup> 2017.  
HLD / GRM.

AS INDICATED.

**DO NOT SCALE FROM THIS DRAWING**

[illegible]