



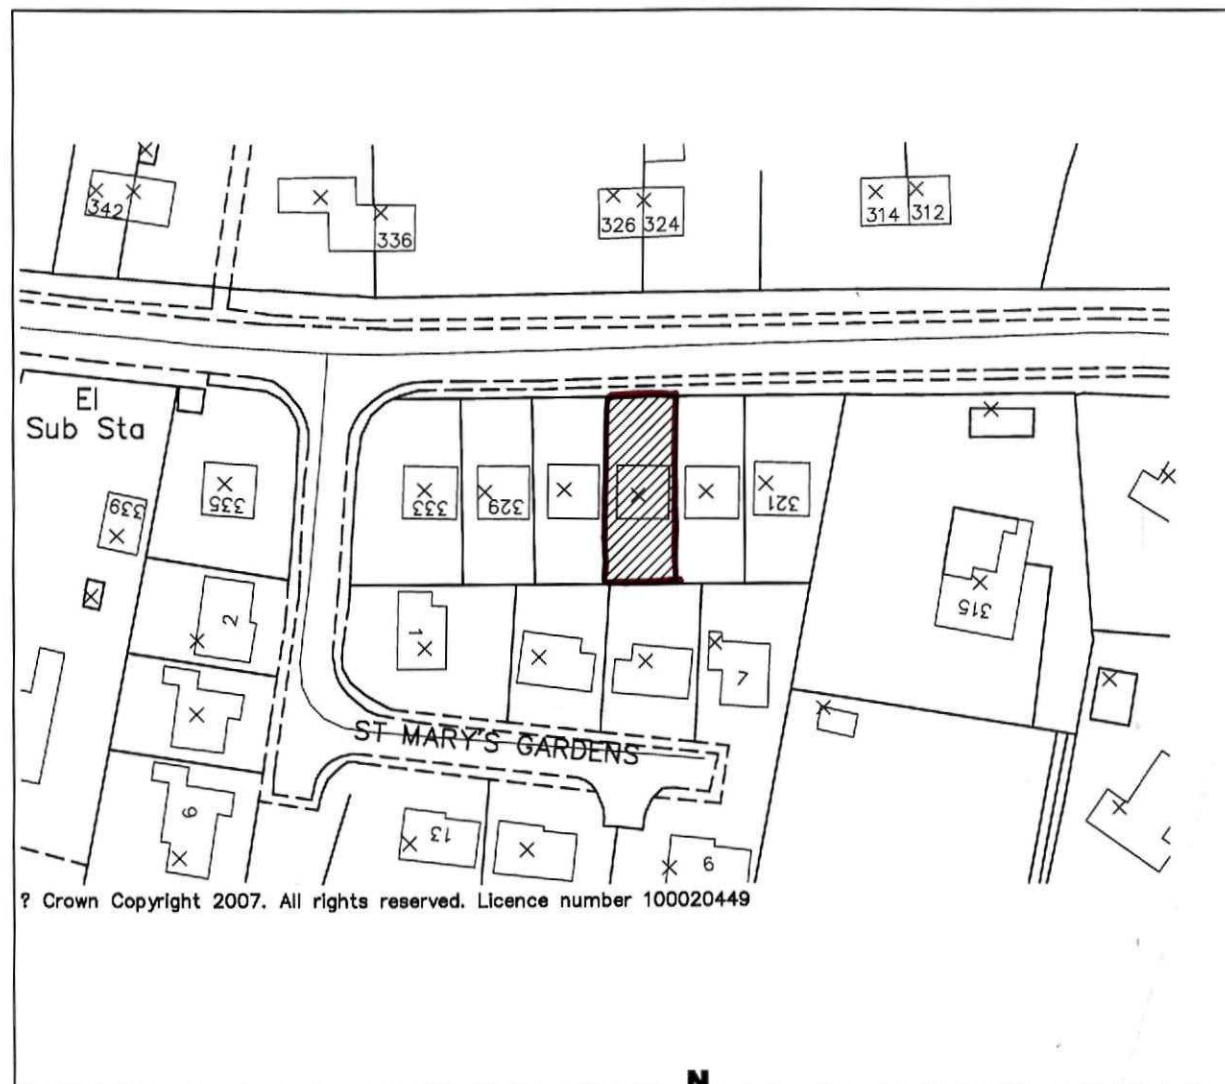

Site Location Plan

Scale 1:1250

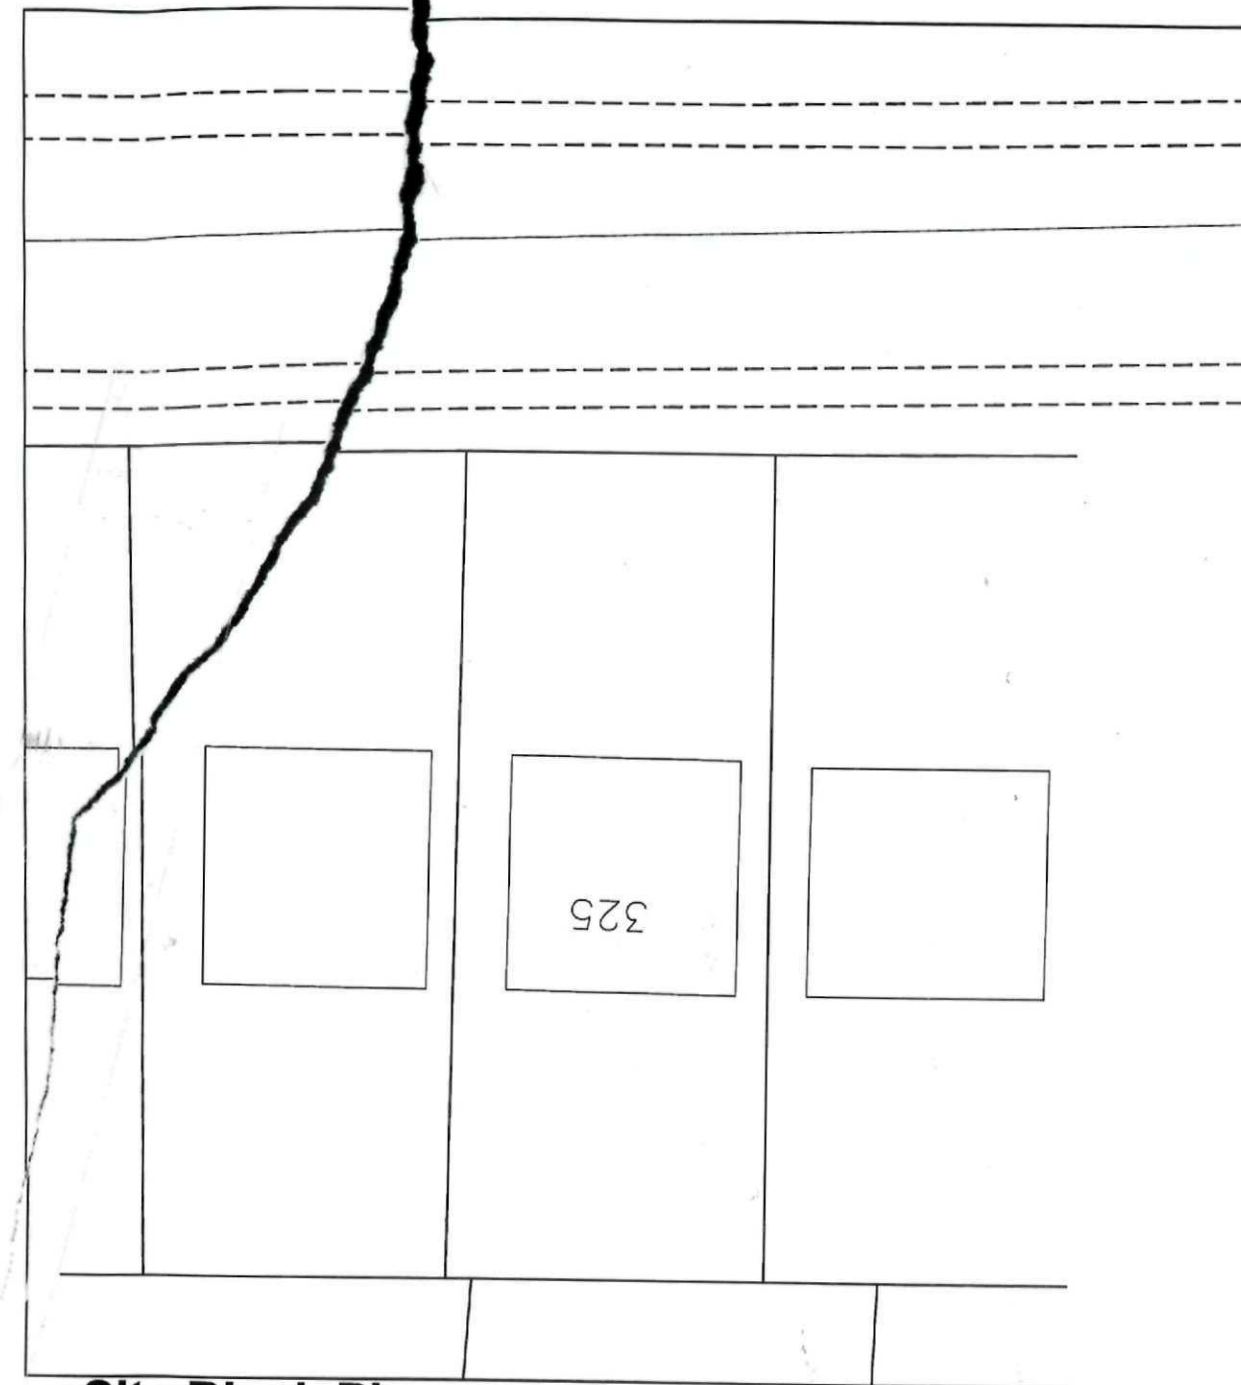

Site Block Plan

Scale 1:250



Site :
Mr A North
325 High Road
Whaplode
Spalding
PE12 6TG

Client :
Retrospective Application for
Erection of a Radio Antenna

Date : **Jan07** Scale :

Drawing No:

rem 1345 - 01