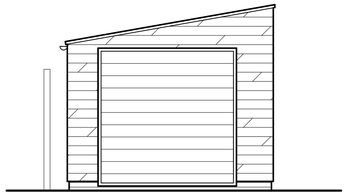

FRONT ELEVATION

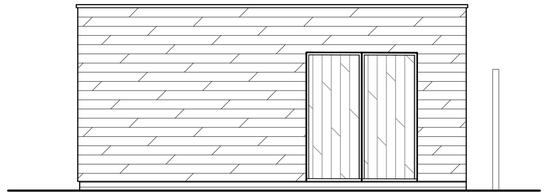

SIDE ELEVATION

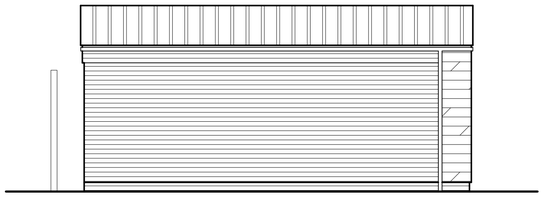

SIDE ELEVATION

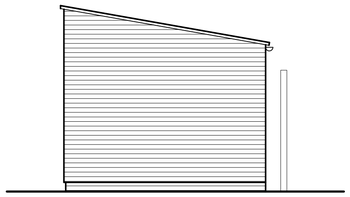

REAR ELEVATION

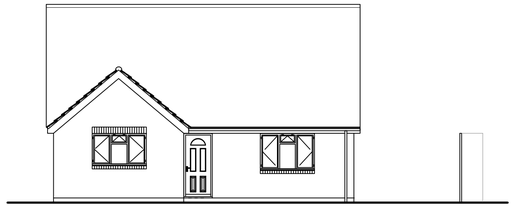

FRONT ELEVATION - EXISTING

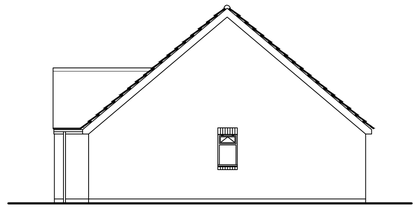

SIDE ELEVATION - EXISTING

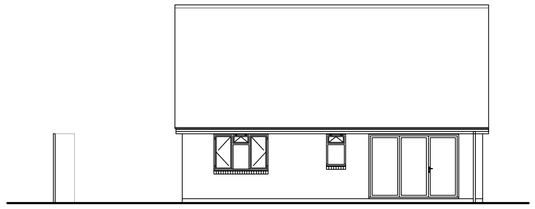

REAR ELEVATION - EXISTING

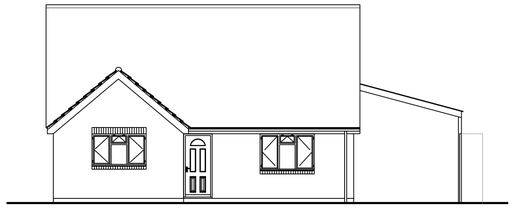

FRONT ELEVATION - PROPOSED

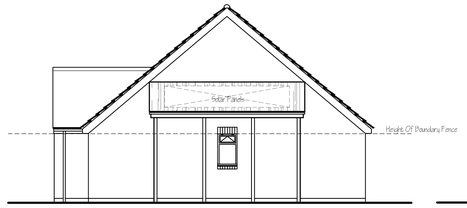

SIDE ELEVATION - PROPOSED

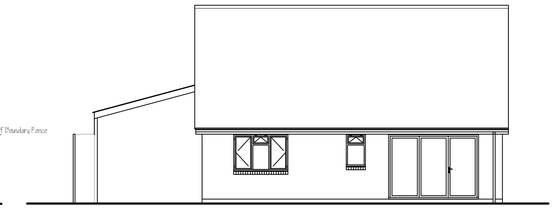

REAR ELEVATION - PROPOSED

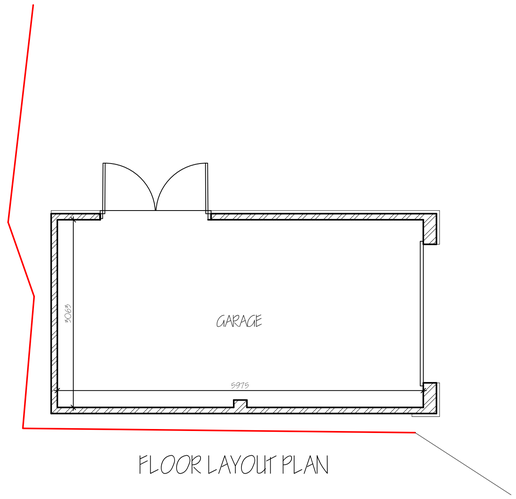

FLOOR LAYOUT PLAN

Ordnance Survey © Crown Copyright 2020. All rights reserved. Licence number 100022432

LOCATION PLAN
1/1250

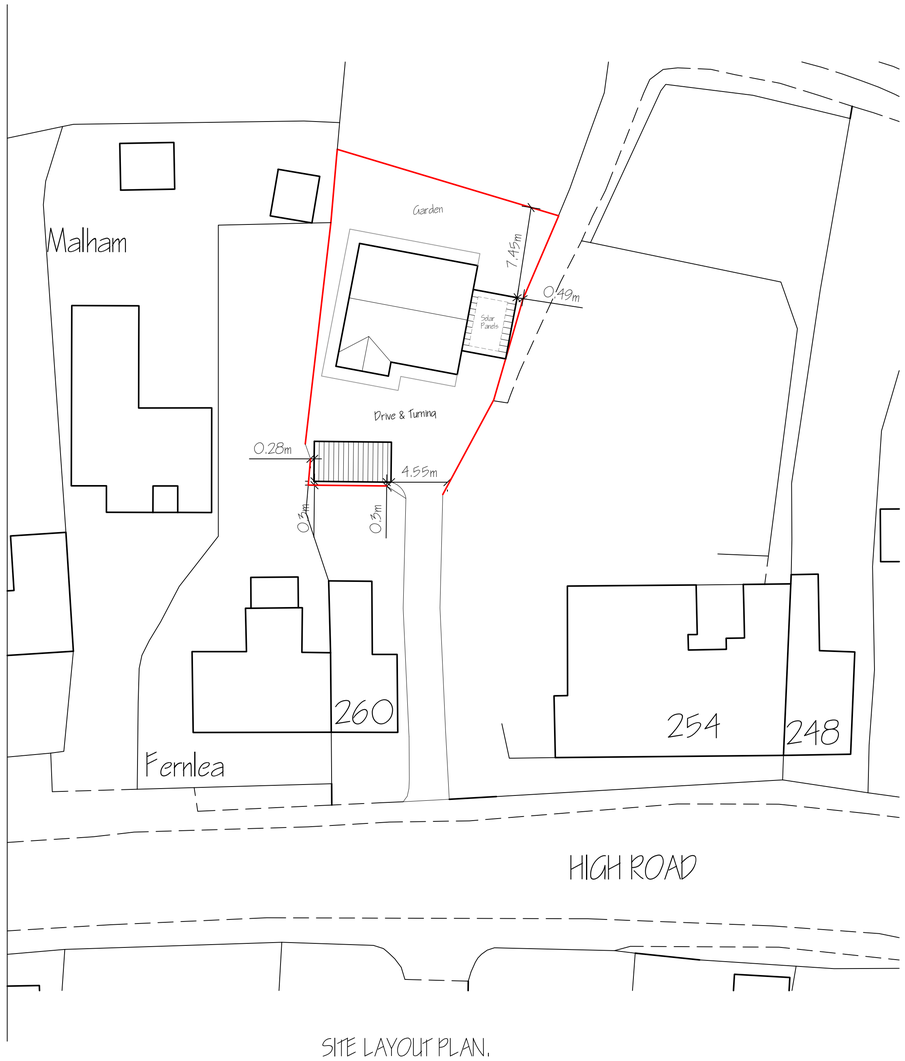

SITE LAYOUT PLAN.

A	CLIENTS AMENDMENTS	DEC '2025
ref.	revision	date

G. R. MERCHANT LTD.

ARCHITECTURAL CONSULTANTS

4 Wrights Mews
12A Park Road, Holbeach,
Spalding, Lincs. PE12 7EE
Tel: 01406 490800
E-Mail: office@grmerchantltd.com
Website: www.grmerchantltd.com

Project:
PROPOSED GARAGE & STORE
259 HIGH ROAD
WHAPLODE
SPALDING, LINCS, PE12 6TG.

Client:
MR & MRS R LANGSTAFF

Drawing:
FLOOR PLANS & ELEVATIONS
SITE & LOCATION PLANS

Job Ref.	Drawing No.
4413-25	01A.
Date: SEPTEMBER '2025	Drawn: SLD.

Scale: 1:50 1:100 (Unless Otherwise Stated)

DO NOT SCALE FROM THIS DRAWING

This drawing is copyright and may not be altered, traced, photographed or used for any other purpose other than that for which it is issued. The General Contractor is to check all dimensions on site and report any discrepancies before work is put in hand. Unless specifically stated otherwise, foundations are based upon typical site conditions related to the area. No responsibility can be accepted for abnormal conditions which may be discovered during construction unless reported to the G. R. Merchant Ltd so that design amendments may be considered. Site soil surveys are recommended in respect of foundations to establish specific site conditions before foundation work is commenced. This drawing is issued for Planning / Building Regulation approval only and does not contain a full specification of the works. It is solely for the purpose of obtaining Planning / Building Regulation approval. This drawing must not be used as a contract document alone. The works will not be supervised or inspected on site by G.R.Merchant Ltd or any representative thereof. It is the client or their appointed contractor(s) responsibility to control workmanship, substitution of materials, ensure adequate and correct bracing to roof and wall, fixings, ties, lintels, damp proofing, insulation and all components and materials etc. to be used fitted and installed etc. in strict accordance with manufacturers instruction and relevant code of practice. Materials shall conform to appropriate British Standard specifications. Dimensions are not to be scaled from drawings except for Planning purposes. To ensure that the selected contractor is compliant with and takes all measures necessary to achieve compliance with Health and Safety legislation for Building sites and Work places. The Employer / Client is advised that should the works need to comply with the Construction Design and Management Regulations an independent Principal Designer will be required. The works shall comprise of all that is shown on the drawing and all that is reasonably implied and/or necessary to make good and/or is inferred as necessary to carry out the works shall be deemed to be included. It is the plot / land owners responsibility to be aware of the Party Wall etc. Act 1996: when building in close proximity to adjoining neighbours boundaries.