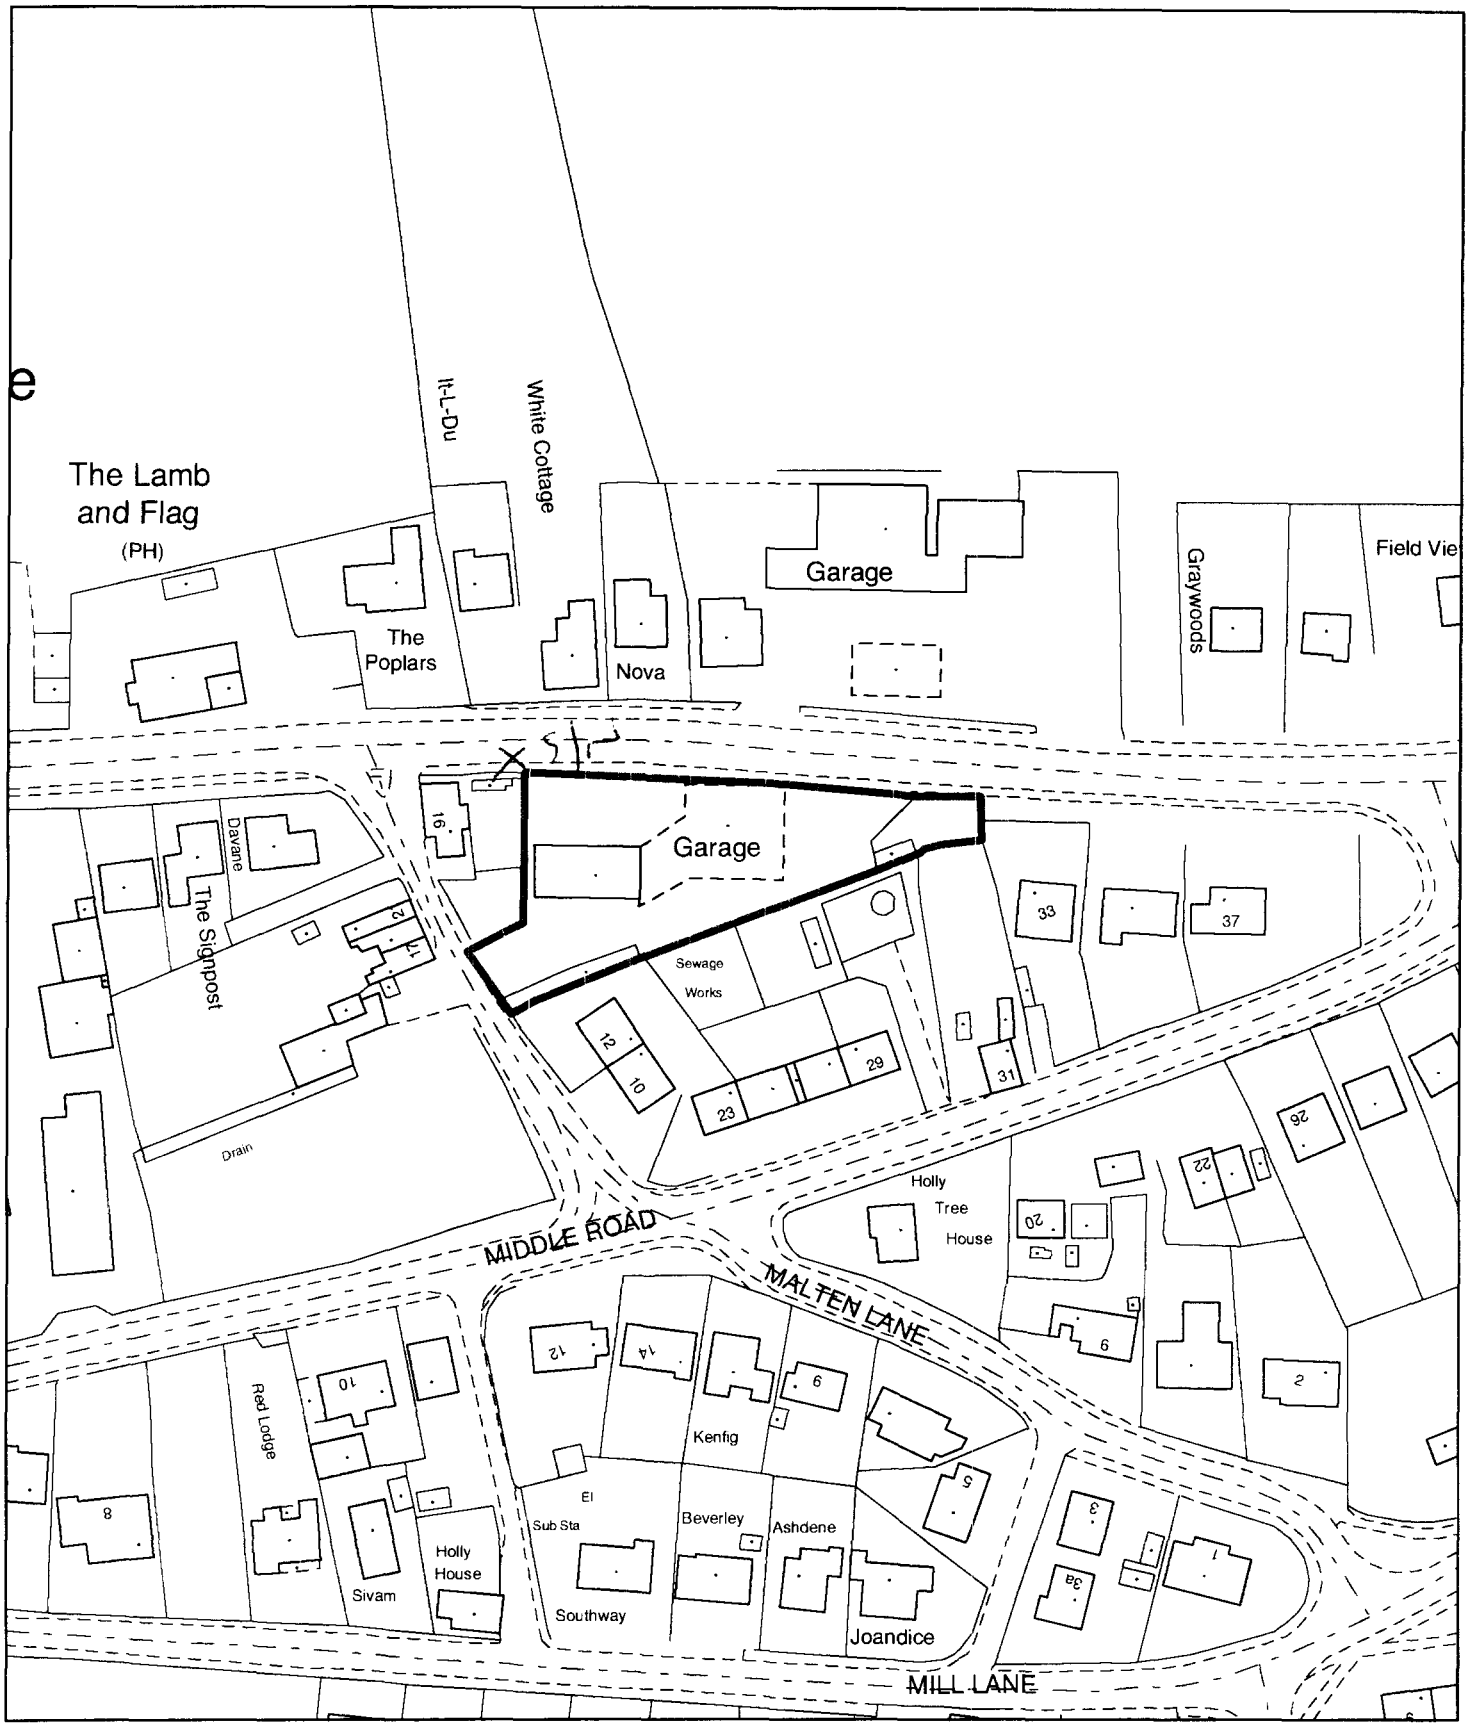


Planning Application Location Plan
Ward Member Notification

FILE COPY

H23/0054/02

Scale: 1:1250

Planning and Development


Council Offices, Priory Road, Spalding, Lincolnshire
PE11 2XE

PLEASE DO NOT COPY THIS PLAN
This map is reproduced from Ordnance Survey material with permission of Ordnance Survey on behalf of Her Majesty's Stationery Office (c) Crown copyright. Unauthorised reproduction infringes Crown copyright and may lead to prosecution or civil proceedings. South Holland District Council LA079413 2002

N

© COPYRIGHT DEREK MORRIS
do not scale this drawing

Whaplode

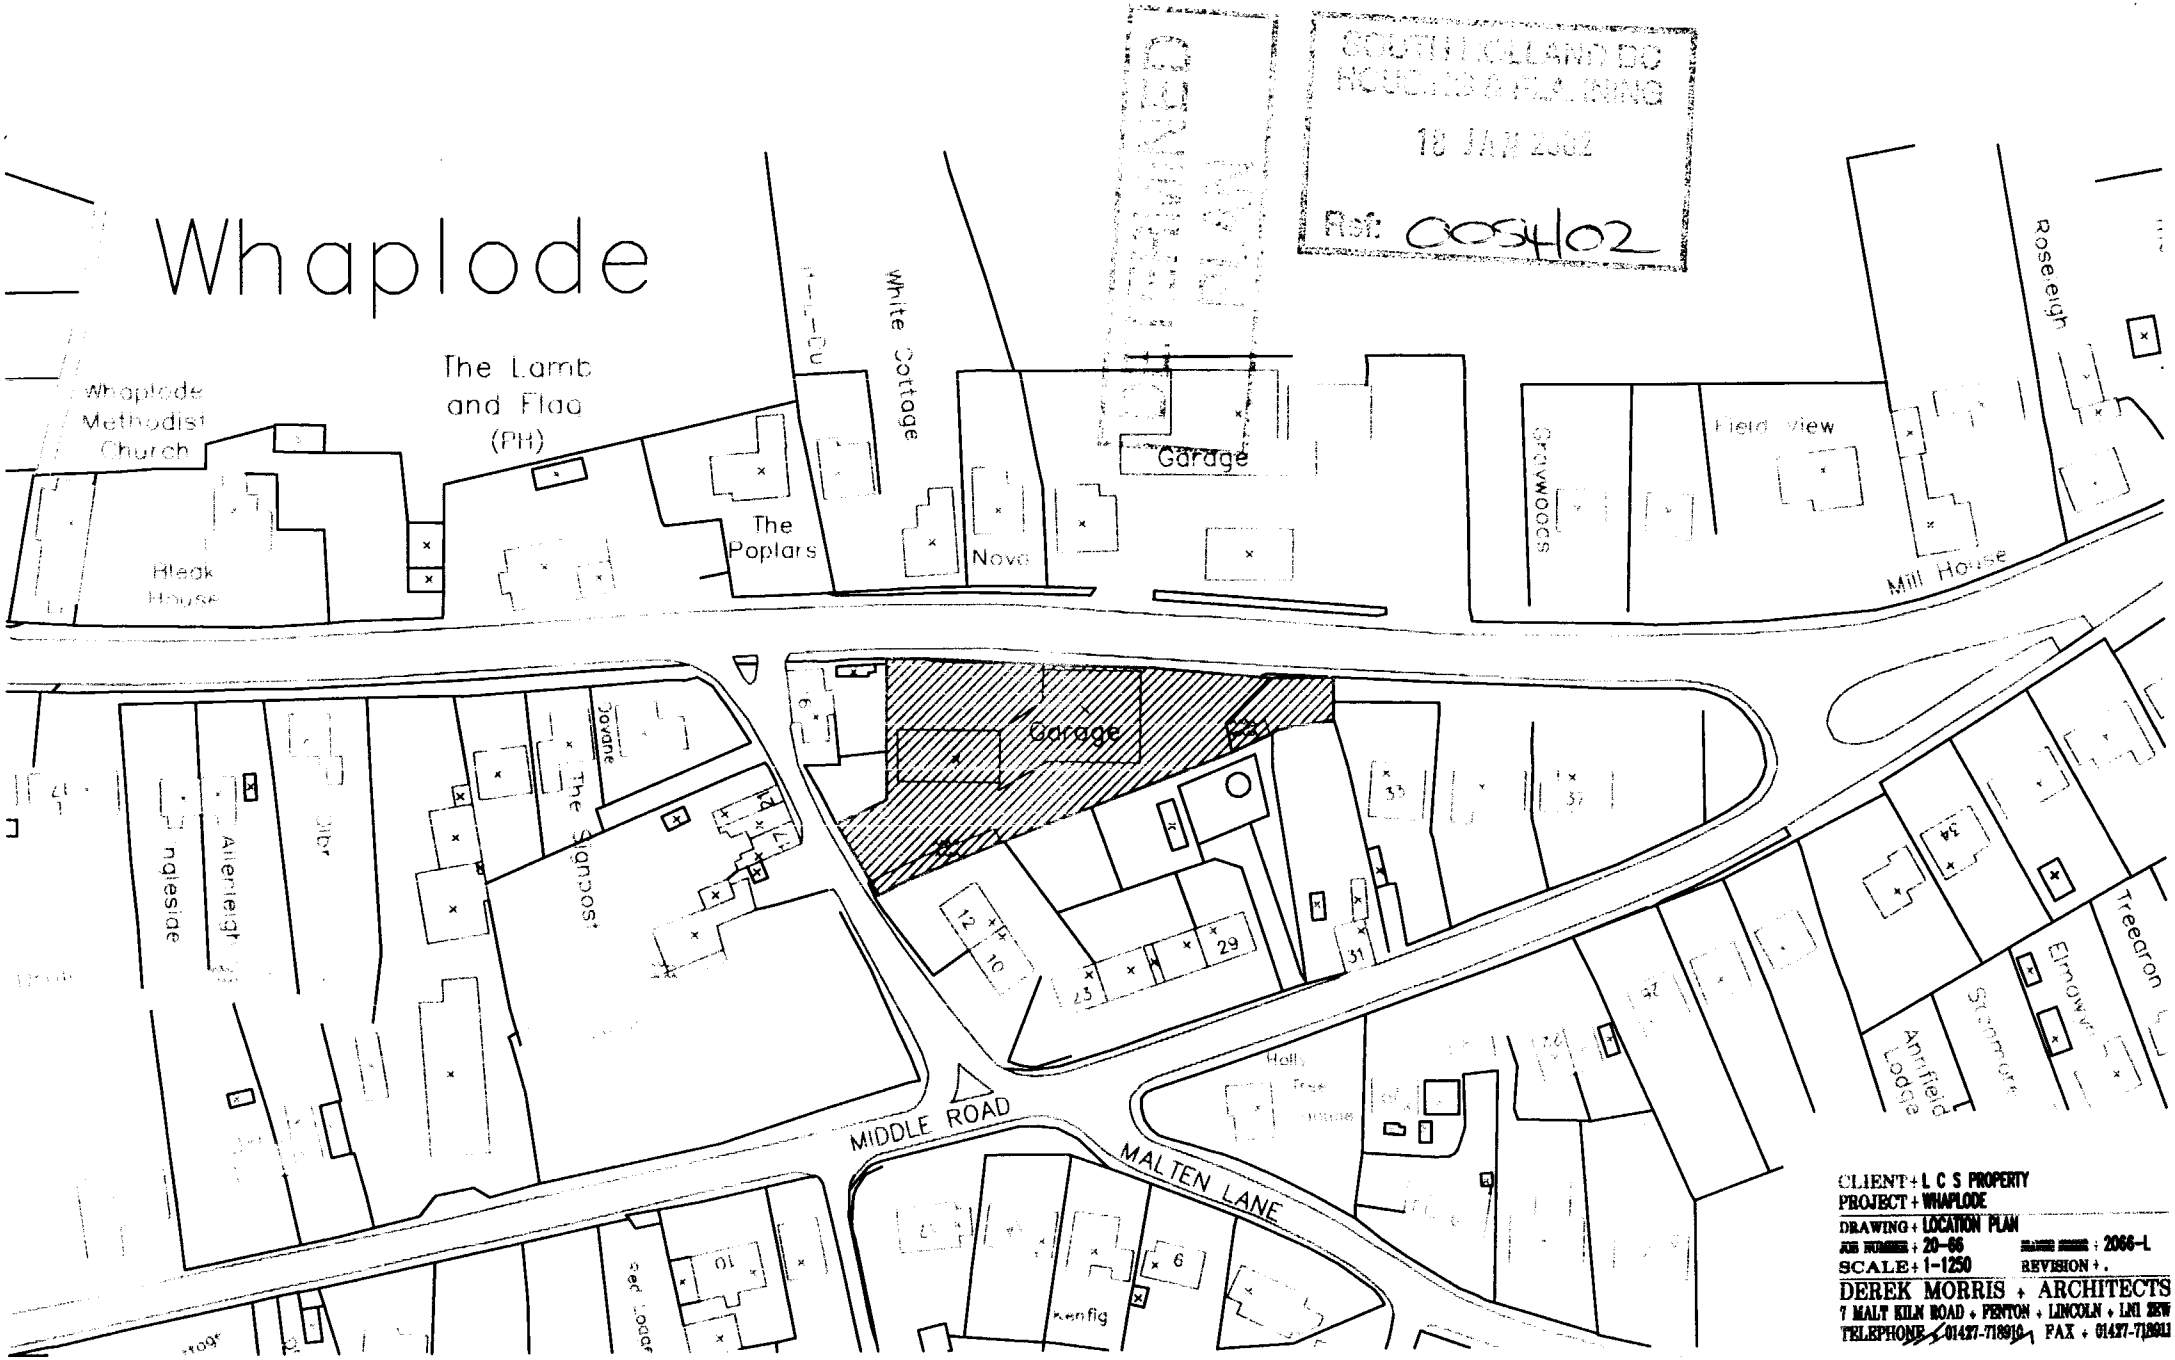

CLIENT : L C S PROPERTY
PROJECT : WHAPLODE
DRAWING : LOCATION PLAN
JOB NUMBER : 20-06 DRAWING NUMBER : 2066-L
SCALE : 1-1250 REVISION : .

DEREK MORRIS : ARCHITECTS
7 MALT KILN ROAD : FENTON : LINCOLN : LN1 2RW
TELEPHONE : 01427-718910 FAX : 01427-718911