

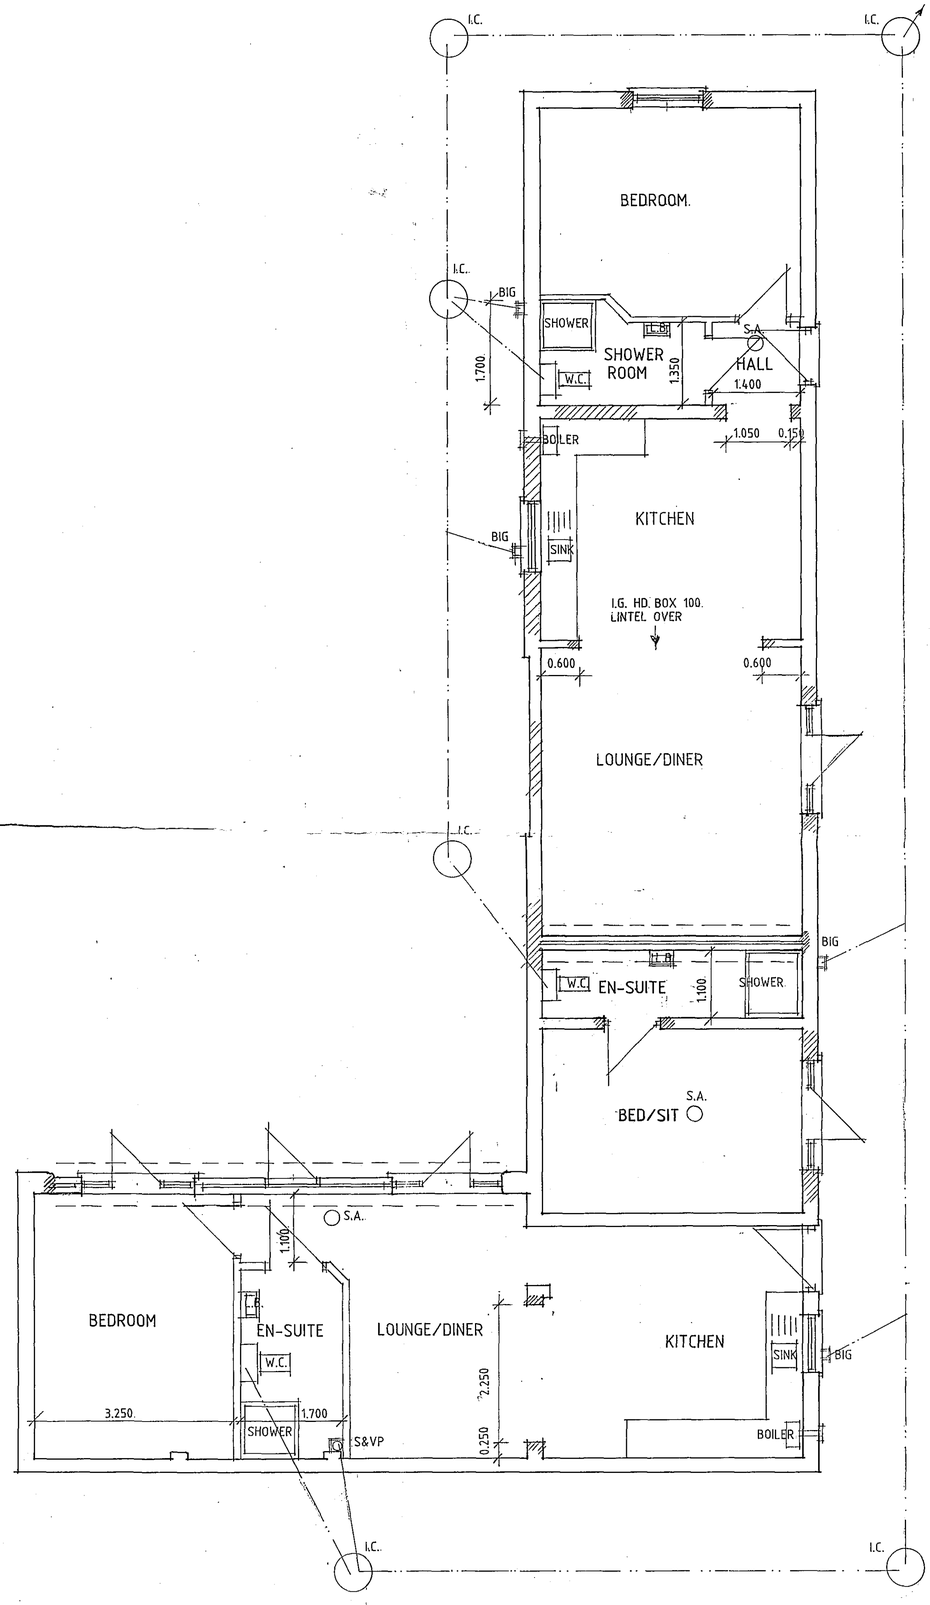



FLOOR PLAN

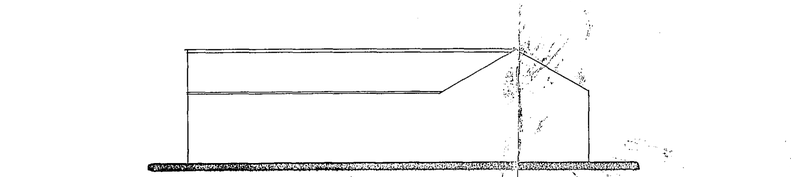


FRONT

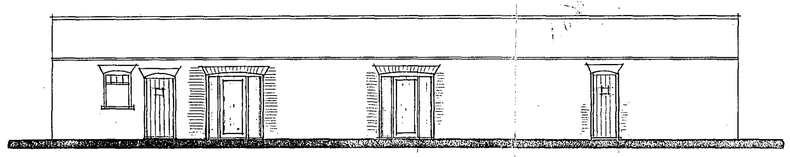

SIDE

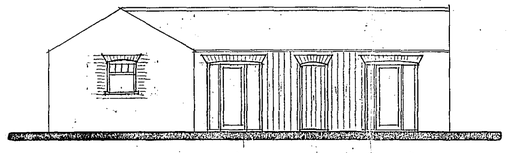

REAR

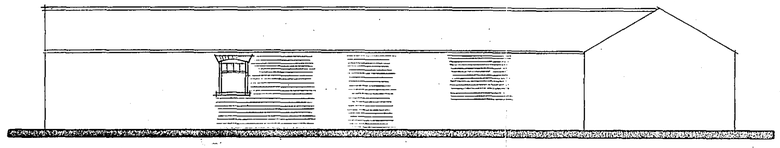

SIDE

SHDC
PLANNING & DEVELOPMENT
11 JAN 2007
Ref. 0054/07

A. - IMF.. ADDED. - 19.12.06.

Status
DESIGN
CONSULTANTS IN ARCHITECTURE & PLANNING

DETERMINED
PLAN

PROPOSED CONVERSION OF REDUNDANT FARM BUILDING TO HOLIDAY COTTAGES AT STENNETTS FARM, JEKIL'S BANK, MOULTON EAUGATE
FOR
MR. J. ASHTON

PLAN AS PROPOSED

1:50 1:100	SD06-034/3
OCT-06	B.GILHAM.

2 Edinburgh Walk, Holbeach,
Spalding, Lincs. PE12 7AP.
Tel: 01406 424343 Fax: 01406 490702