

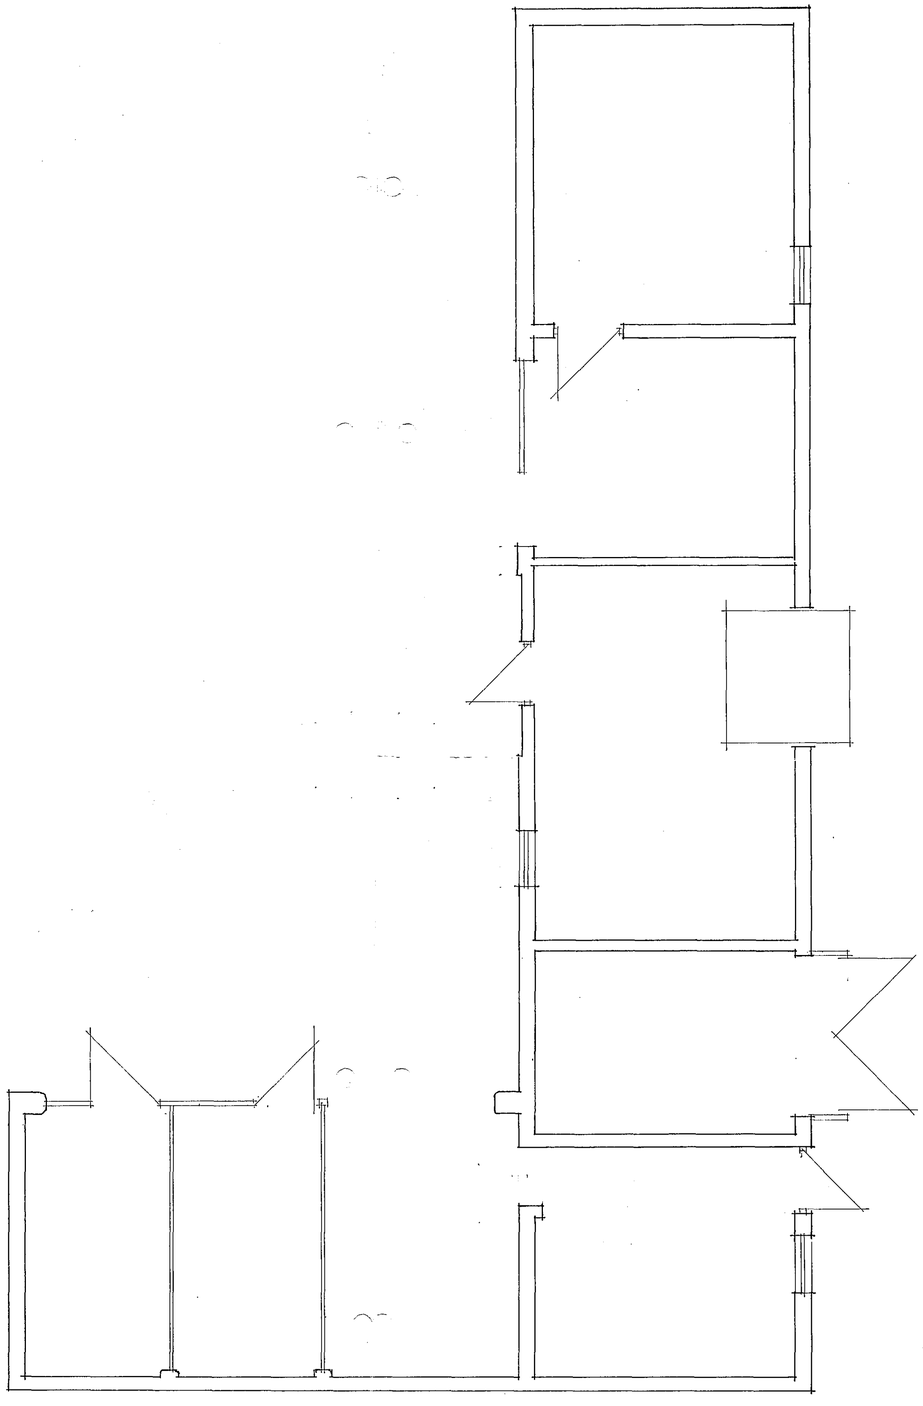



EXISTING FLOOR PLAN

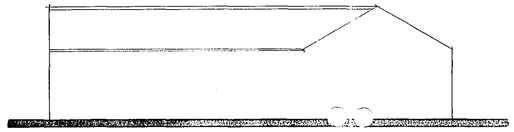


FRONT.

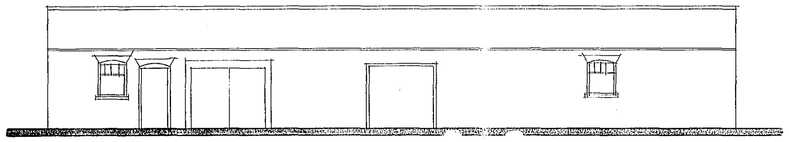

SIDE.

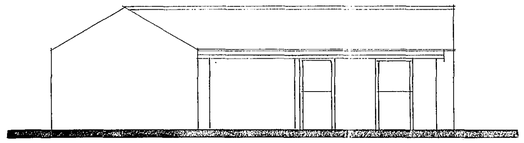

REAR

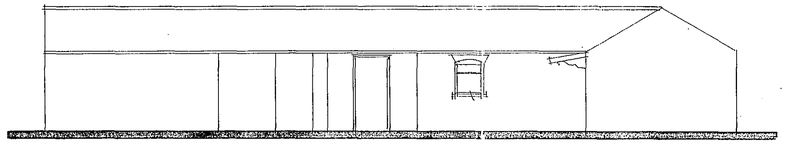

SIDE

Status
DESIGN
CONSULTANTS IN ARCHITECTURE & PLANNING

PROPOSED CONVERSION OF REDUNDANT FARM BUILDING TO 2No HOLIDAY COTTAGES AT STENNETTS FARM, JEKIL'S BANK, MOULTON EAUGATE FOR

MR. J. ASHTON.

PLAN AS EXISTING

1:50. 1:100.	SD06-034/1
MAY-06.	B.GILHAM.

2 Edinburgh Walk, Holbeach,
Spalding, Lincs. PE12 7AP.
Tel: 01406 424343 Fax: 01406 490702