

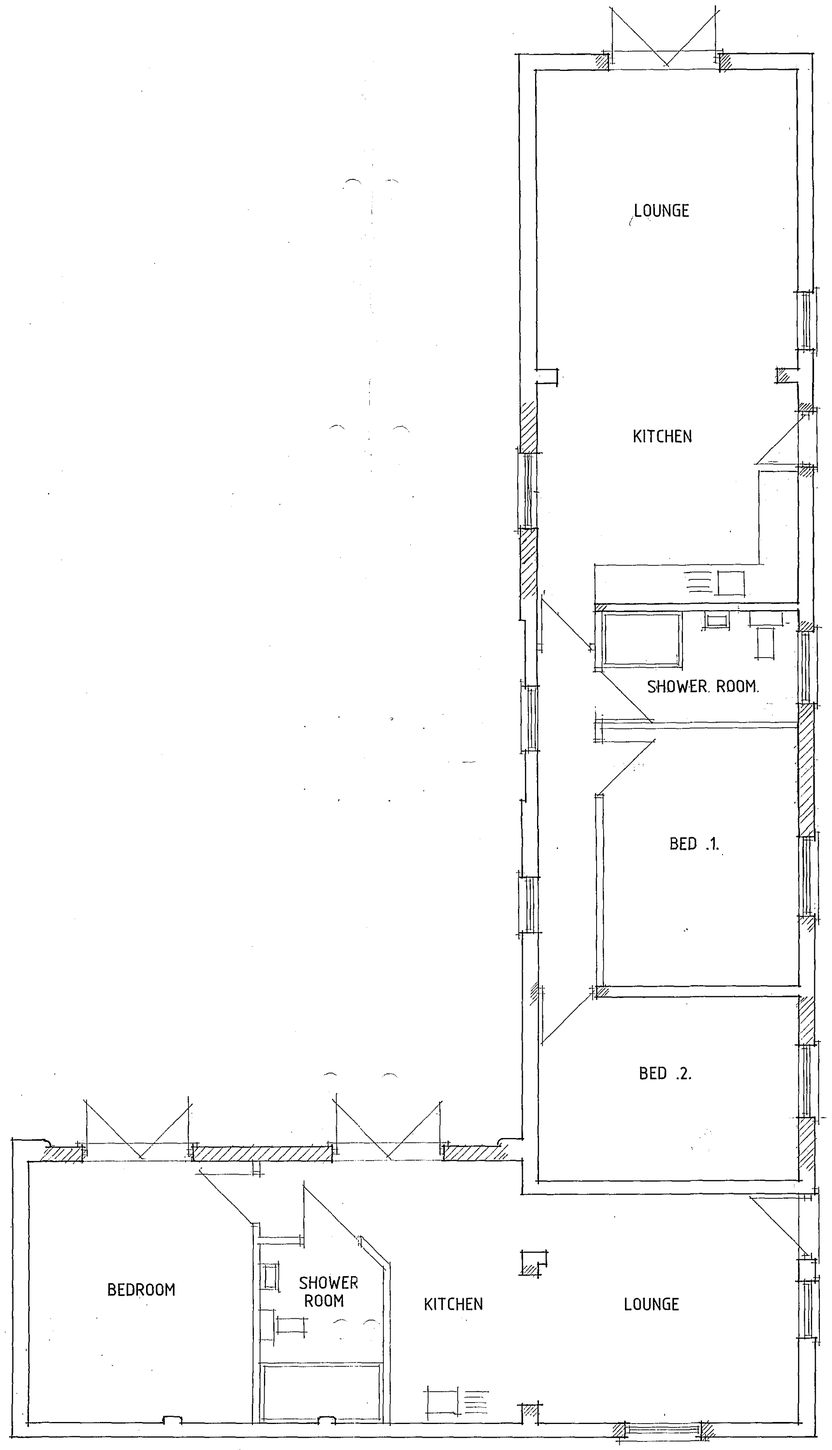



PROPOSED FLOOR PLAN

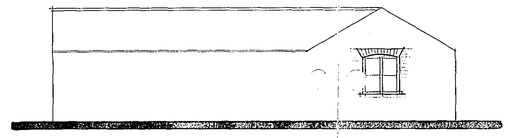


FRONT

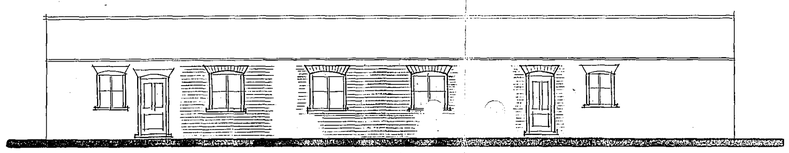

SIDE

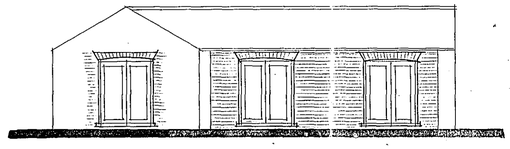

REAR

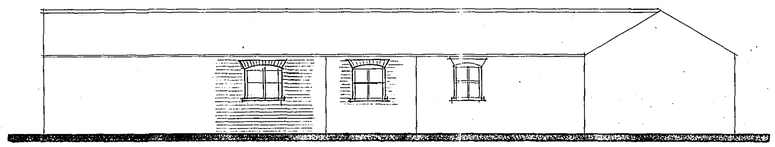

SIDE

A. -. DESIGN. ALTS -. 24.5.06

Status
D I S I G N
CONSULTANTS IN ARCHITECTURE & PLANNING

PROPOSED CONVERSION OF REDUNDANT. FARM BUILDING TO 2No HOLIDAY COTTAGES AT STENNETTS FARM, JEKIL'S BANK, MOULTON EAUGATE
FOR

MR. J. ASHTON.

PLANS AS PROPOSED SKETCH

1:50 1:100	SD06-034/2
MAY-06	B.GILHAM.

2 Edinburgh Walk, Holbeach,
Spalding, Lincs. PE12 7AP
Tel: 01406 424343 Fax. 01406 490702