

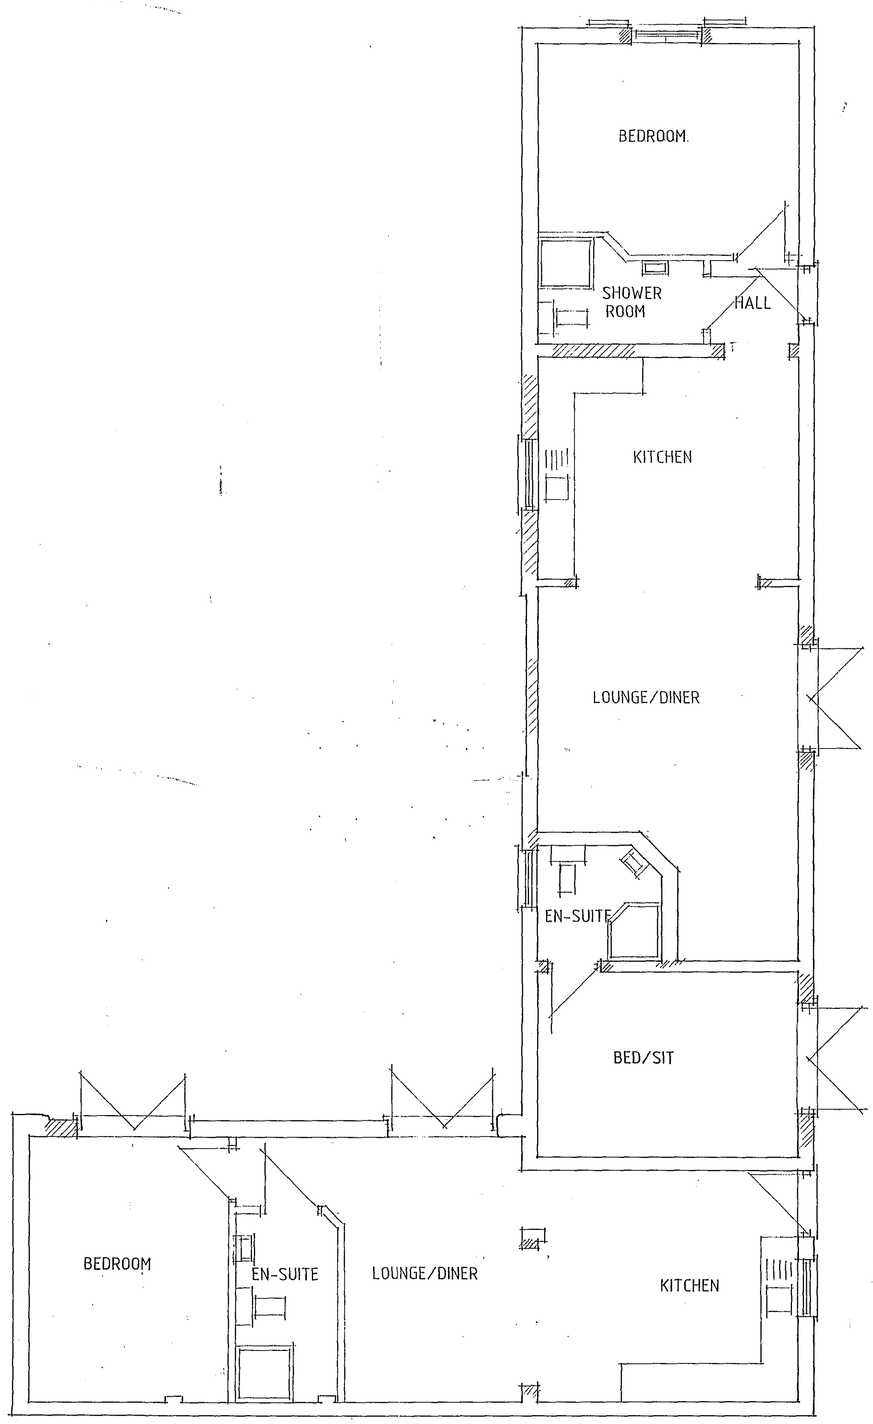



FLOOR PLAN

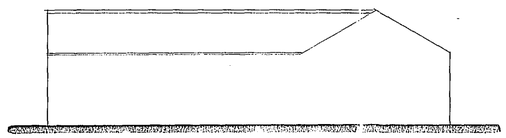


FRONT

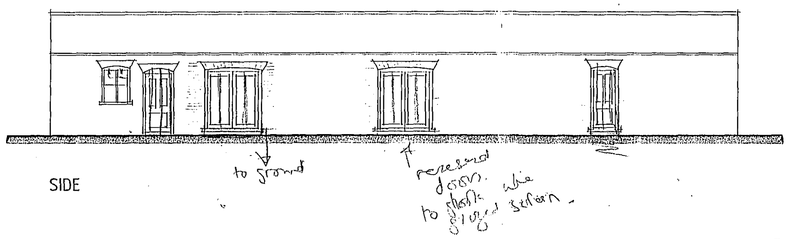

SIDE

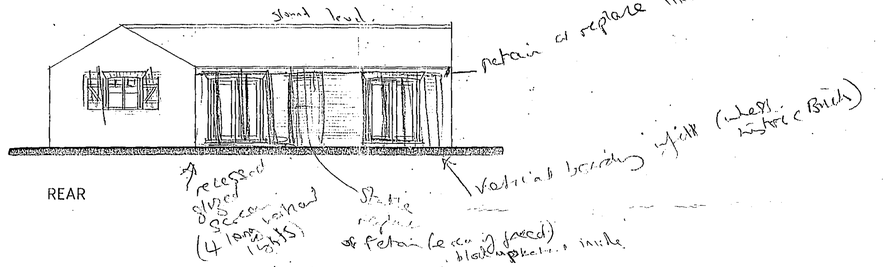

REAR

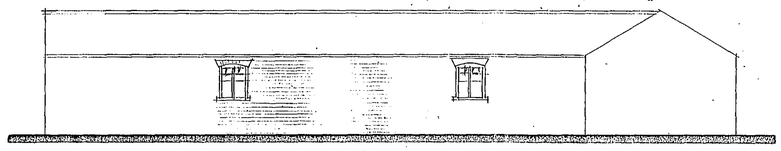

SIDE

Status
DESIGN
CONSULTANTS IN ARCHITECTURE & PLANNING

PROPOSED CONVERSION OF REDUNDANT FARM BUILDING TO HOLIDAY COTTAGES AT STENNETTS FARM, JEKIL'S BANK, MOULTON EAUGATE
FOR
MR. J. ASHTON

PLAN AS PROPOSED SKETCH

1:50 1:100	SD06-034/3
OCT-06	B.GILHAM.

2 Edinburgh Walk, Holbeach,
Spalding, Lincs. PE12 7AP
Tel: 01406 424343 Fax: 01406 490702