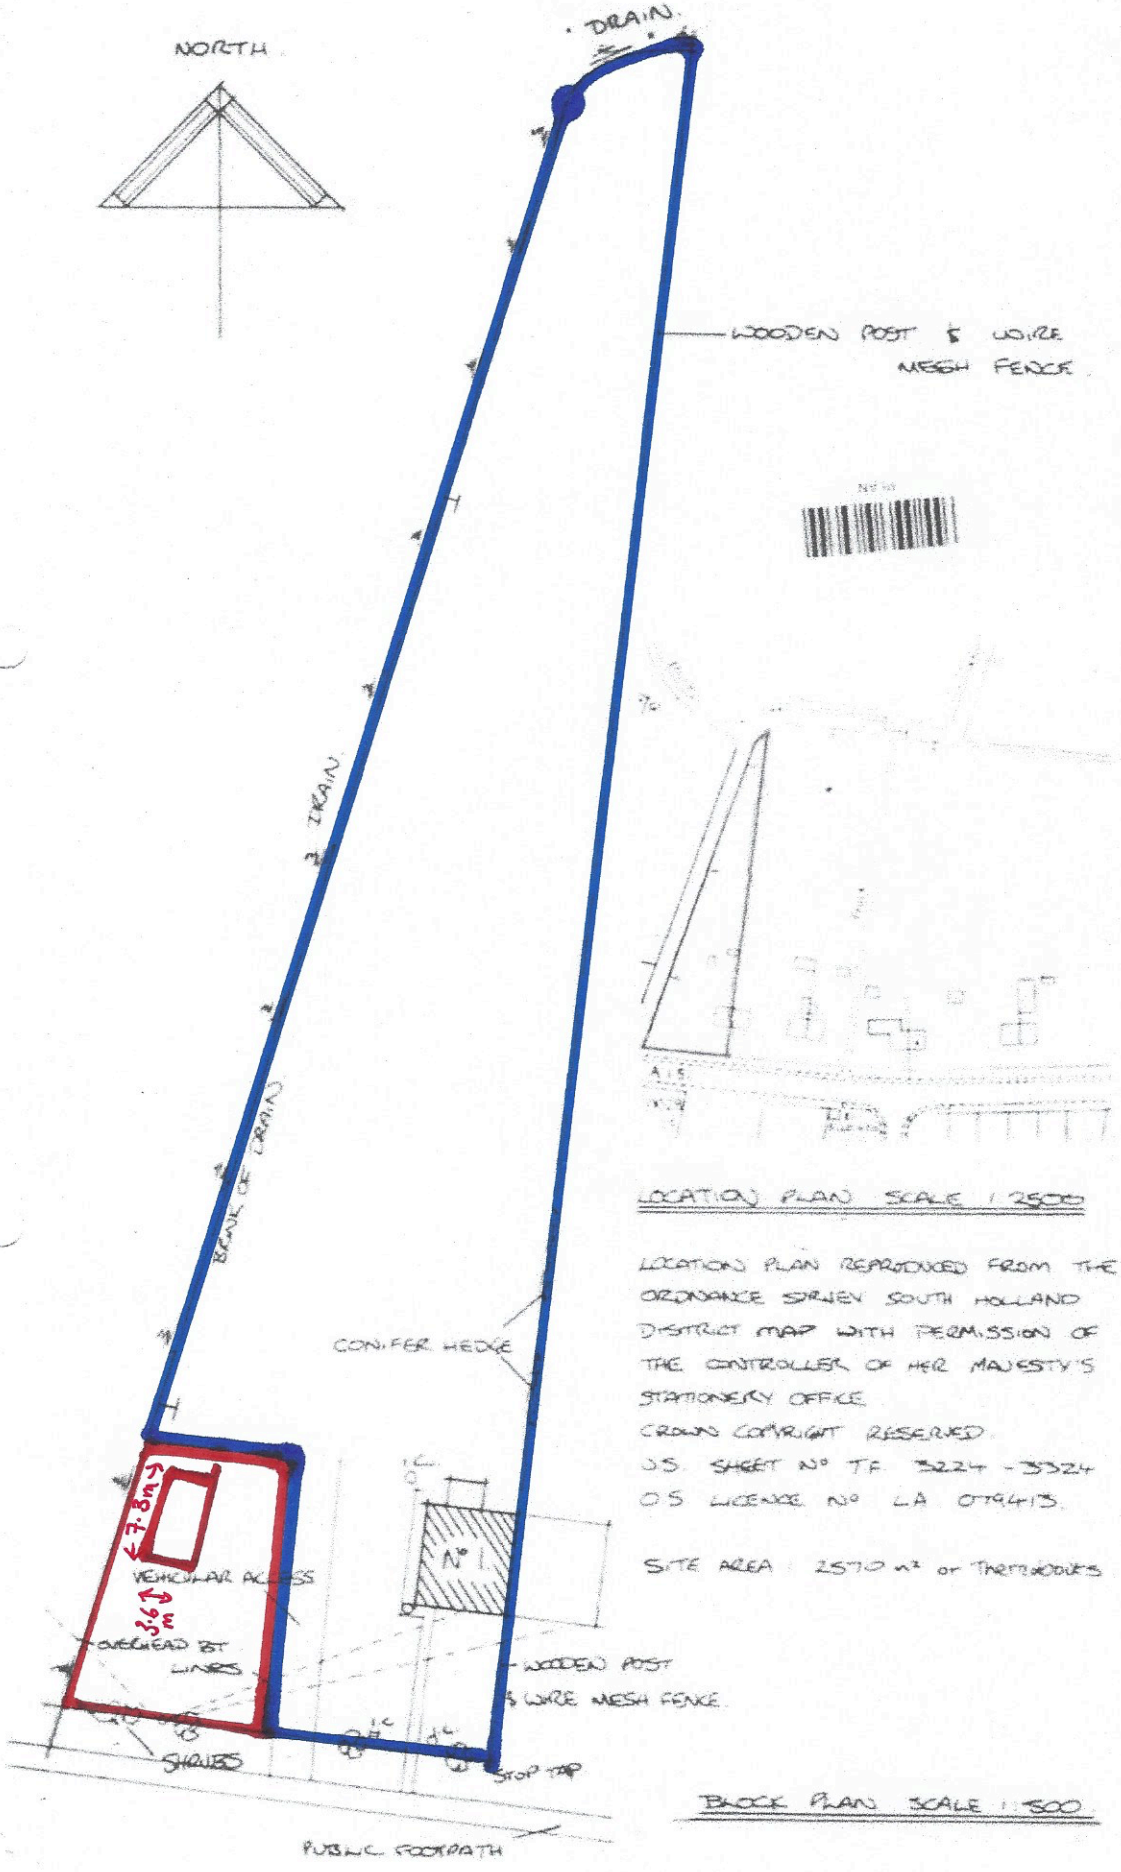


LOCATION PLAN SCALE 1:2500

LOCATION PLAN REPRODUCED FROM THE ORDNANCE SURVEY SOUTH HOLLAND DISTRICT MAP WITH PERMISSION OF THE CONTROLLER OF HER MAJESTY'S STATIONERY OFFICE.
CROWN COPYRIGHT RESERVED.
O.S. SHEET N° TF 3224 - 3324
O.S. LICENCE N° LA 079413.

SITE AREA : 2570 m² or THREE HUNDREDTHS

BLOCK PLAN SCALE 1:500

DRAWN	RTB 10th 2988.
DATE	25TH APRIL 1997
SCALE	1:500 1:2500
DRAWN BY	M.W. Rogers.

PROJECT
COUNCIL HOUSE CONVEYANCE PLAN
N° 1 HIGH ROAD, WHAPLODE
MR. T. WEDLAKE.

SOUTH HOLLAND DISTRICT COUNCIL
HOUSING AND PLANNING SERVICES
MRS SALLY WALTHAM
Director of Housing and Planning Services
Tel (01775) 761161

AM ADMEL 786

This official copy is incomplete without the preceding notes page.