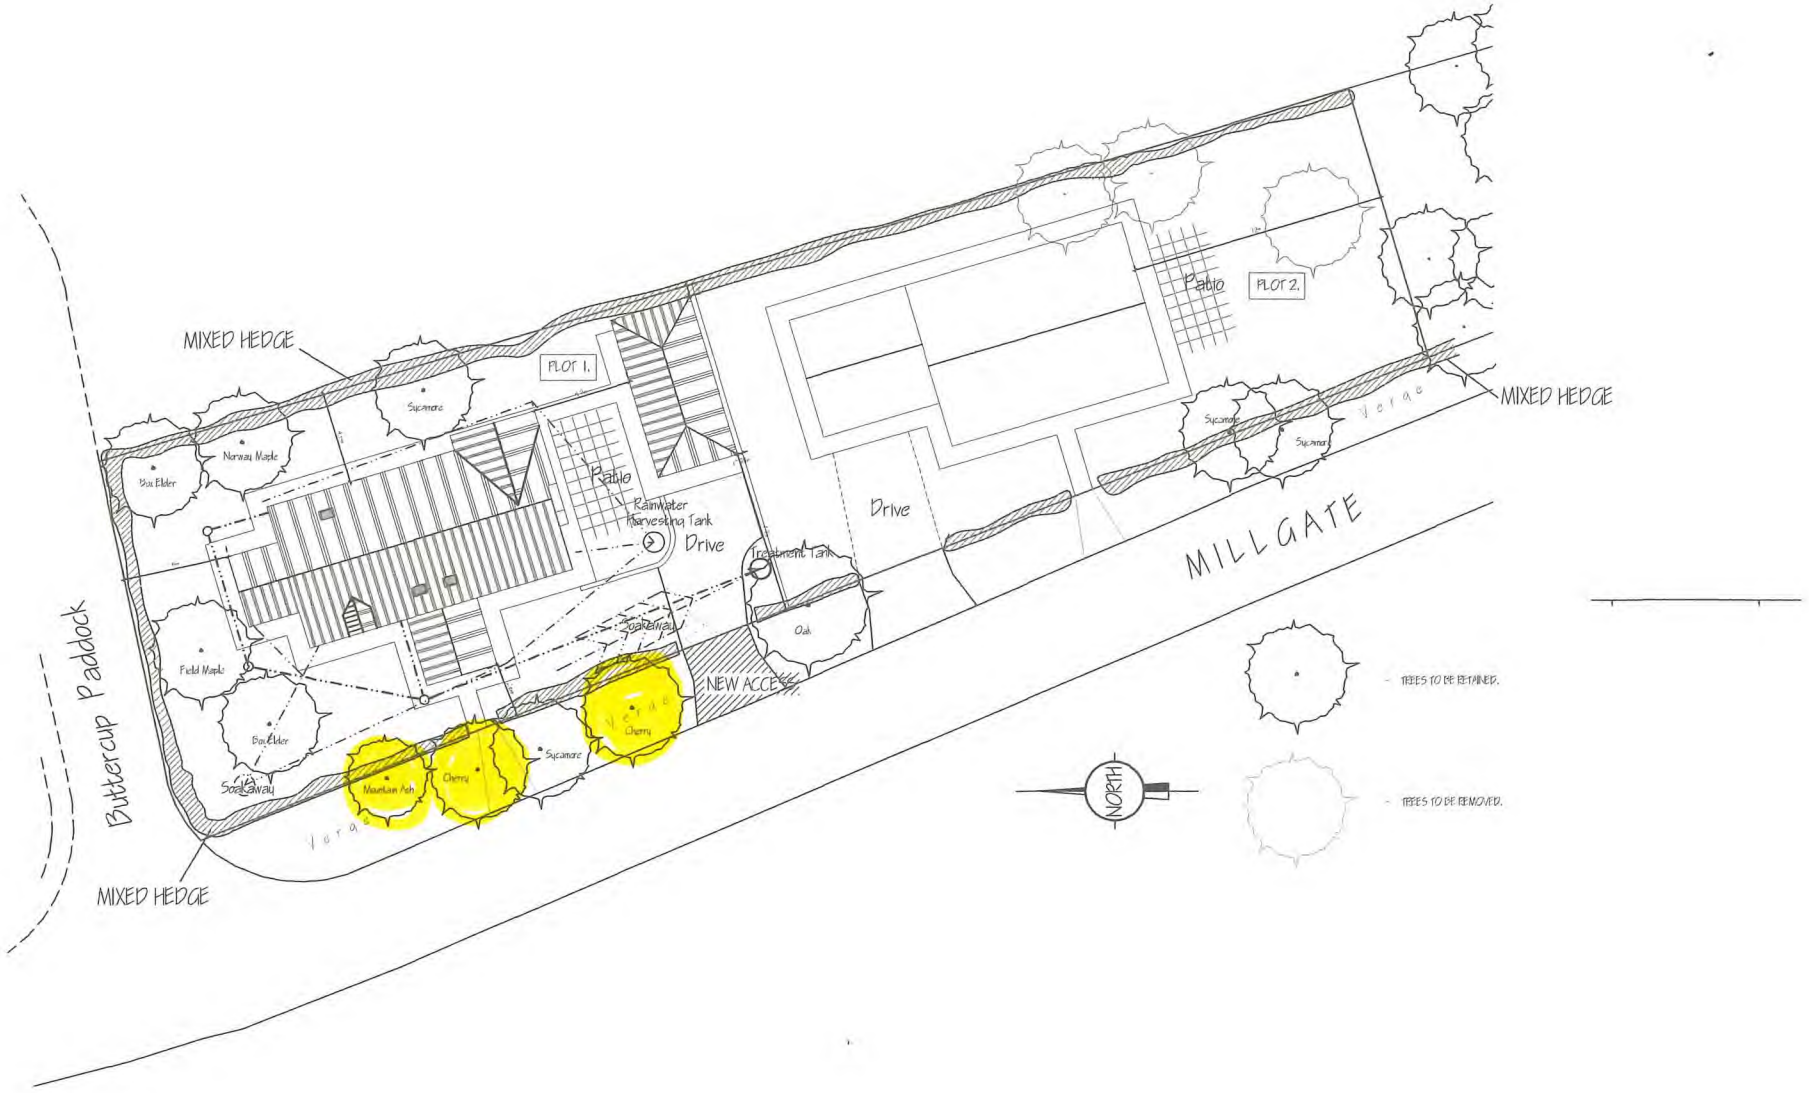

MIXED HEDGE
FLOR 1.
Sycamore
Norway Maple
Box Elder
Patio
Rainwater Harvesting Tank
Drive
Treatment Tank
Soakaway
Field Maple
Bay Elder
Soakaway
Mountain Ash
Cherry
Sycamore
Verge
Cherry
NEW ACCESS
Oak
Buttercup Paddock
MIXED HEDGE
Drive
Patio
FLOR 2.
Sycamore
Sycamore
Verge
MILLGATE
MIXED HEDGE
NORTH
- TREES TO BE RETAINED.
- TREES TO BE REMOVED.