


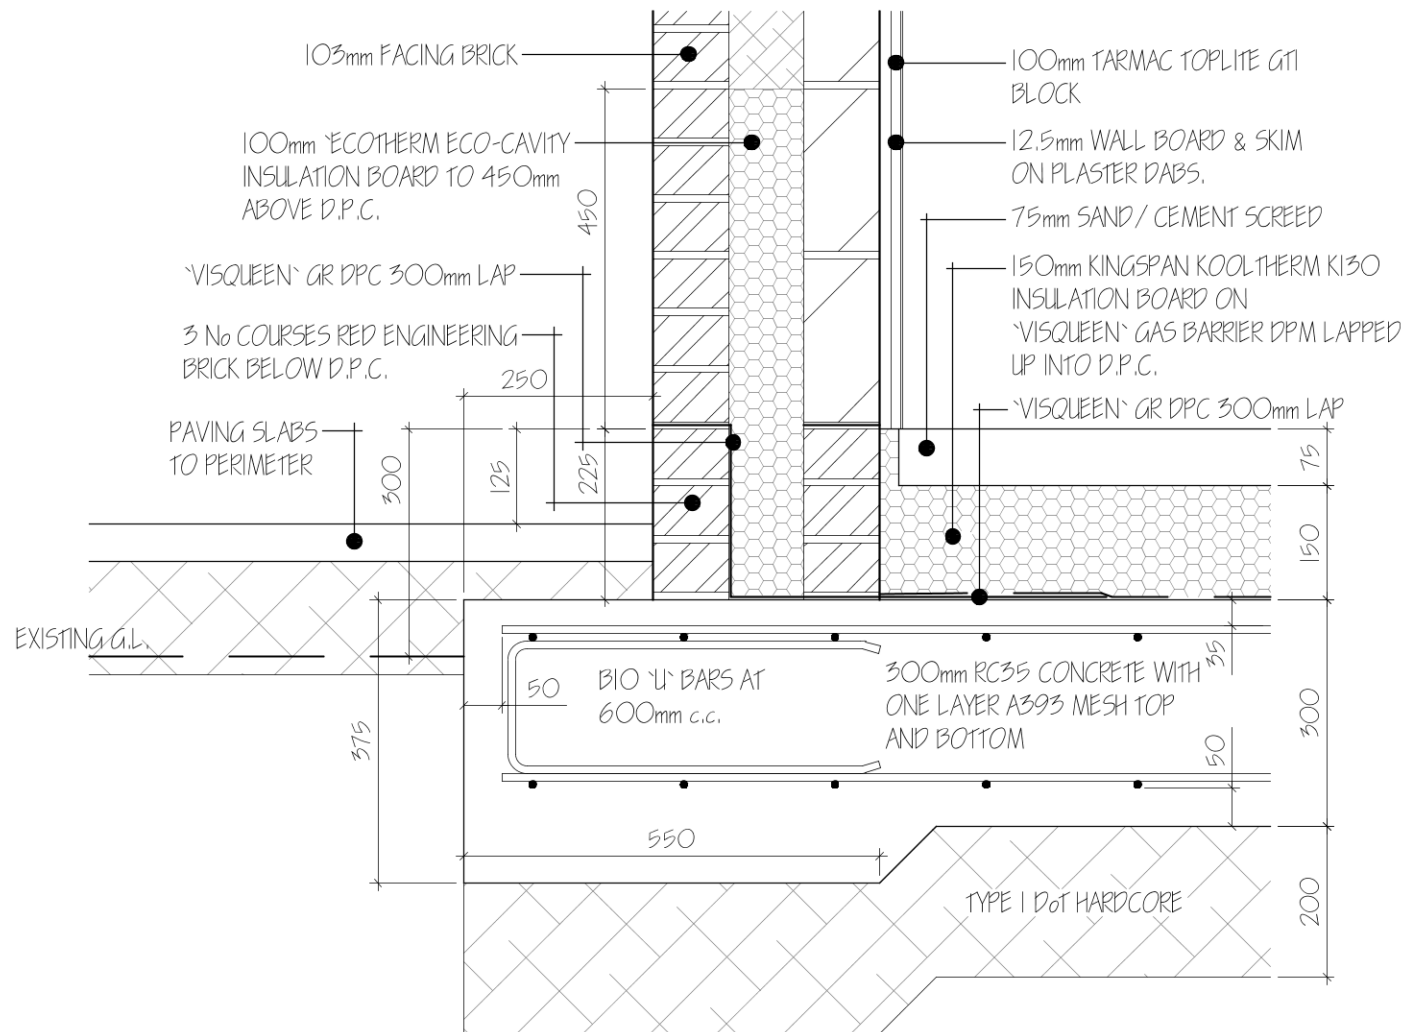

TYPICAL RAFT PERIMETER 1:10