
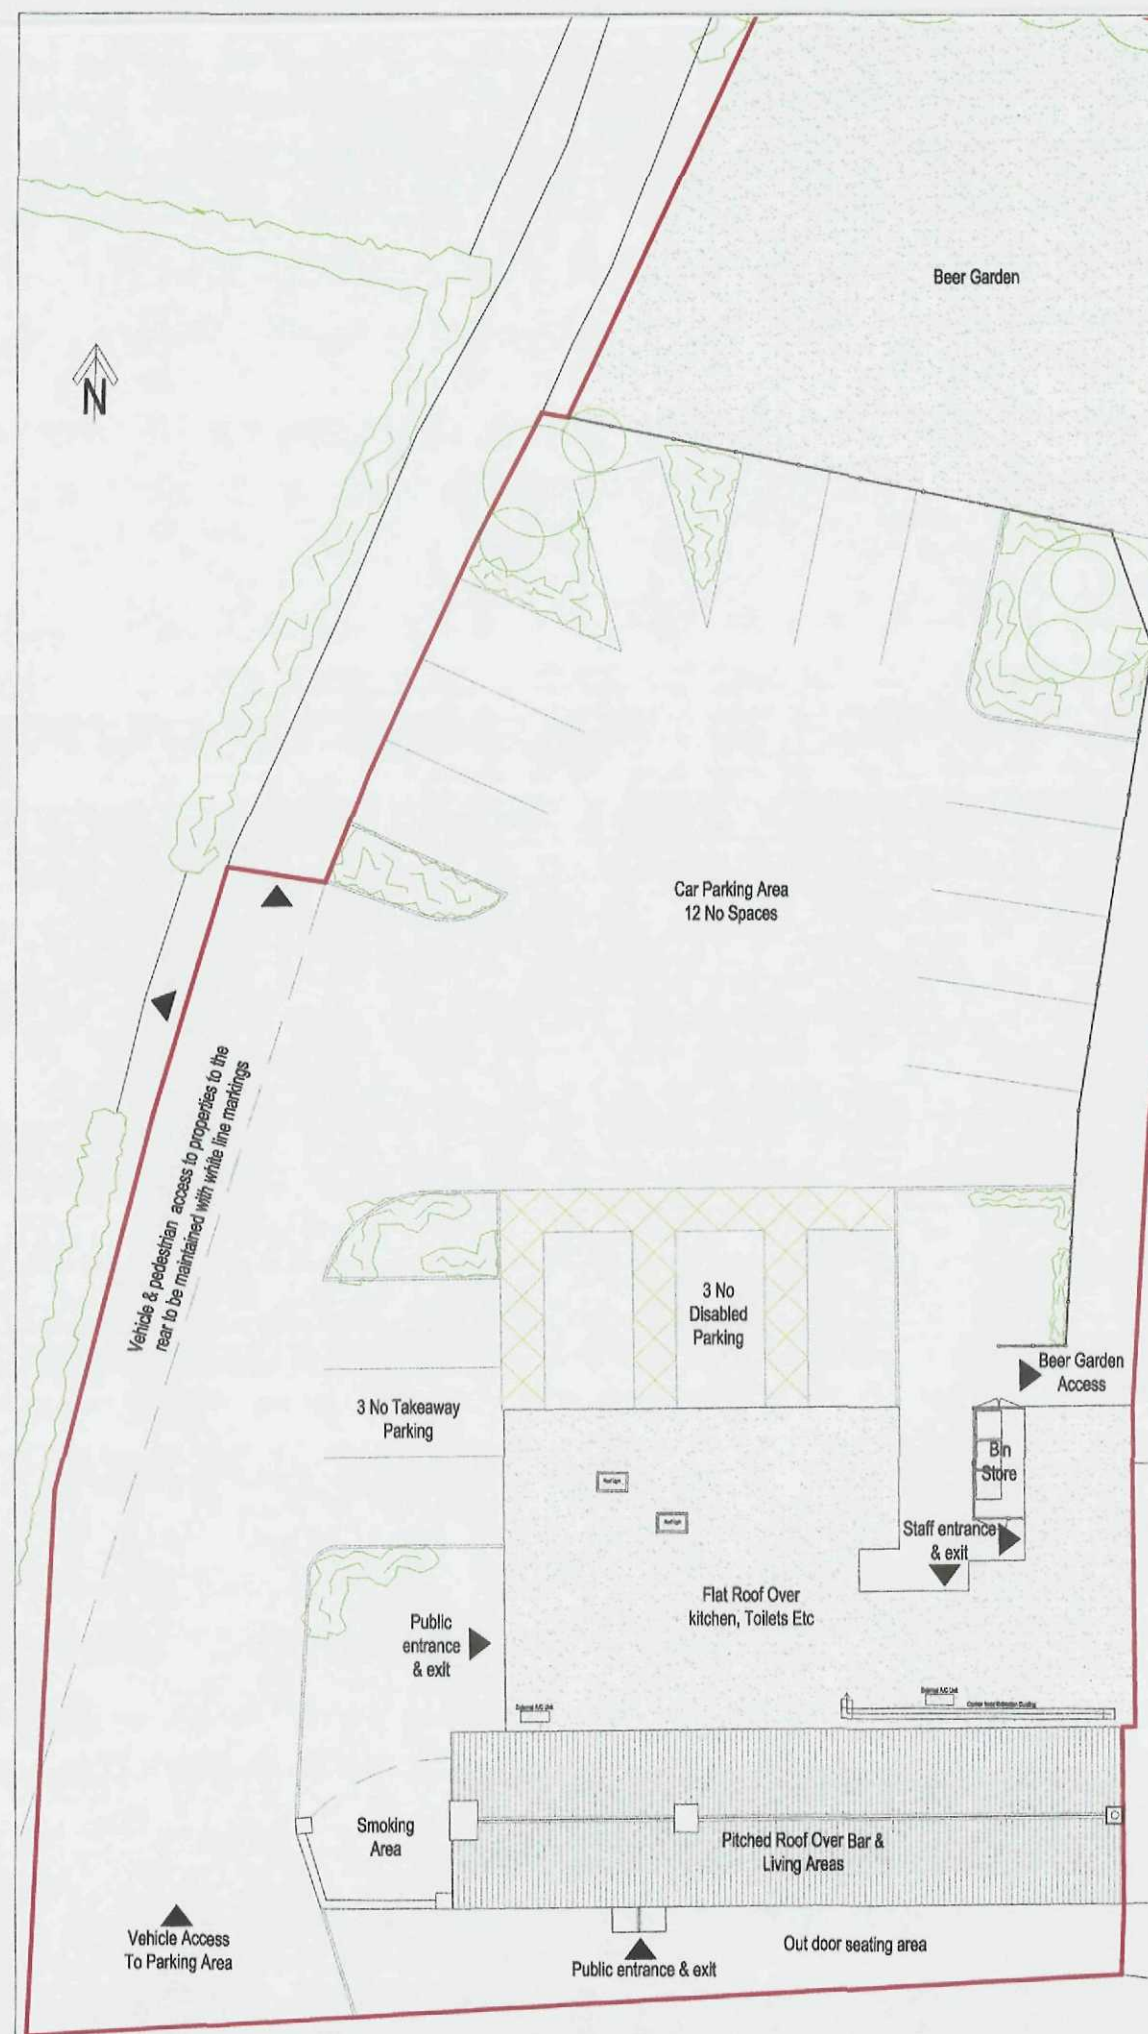


SHDC
Planning & Development
21 FEB 2011
Ref: 0068-11

Copyright: L.P.C. Architectural Design
Do Not Scale This Drawing

Notes:
- Dimensions to be checked and confirmed site before commencement of works
- All structural elements to be checked and installed to structural engineers details and specification.
- Foul and surface water drainage systems to be checked and confirmed on site before commencement of works

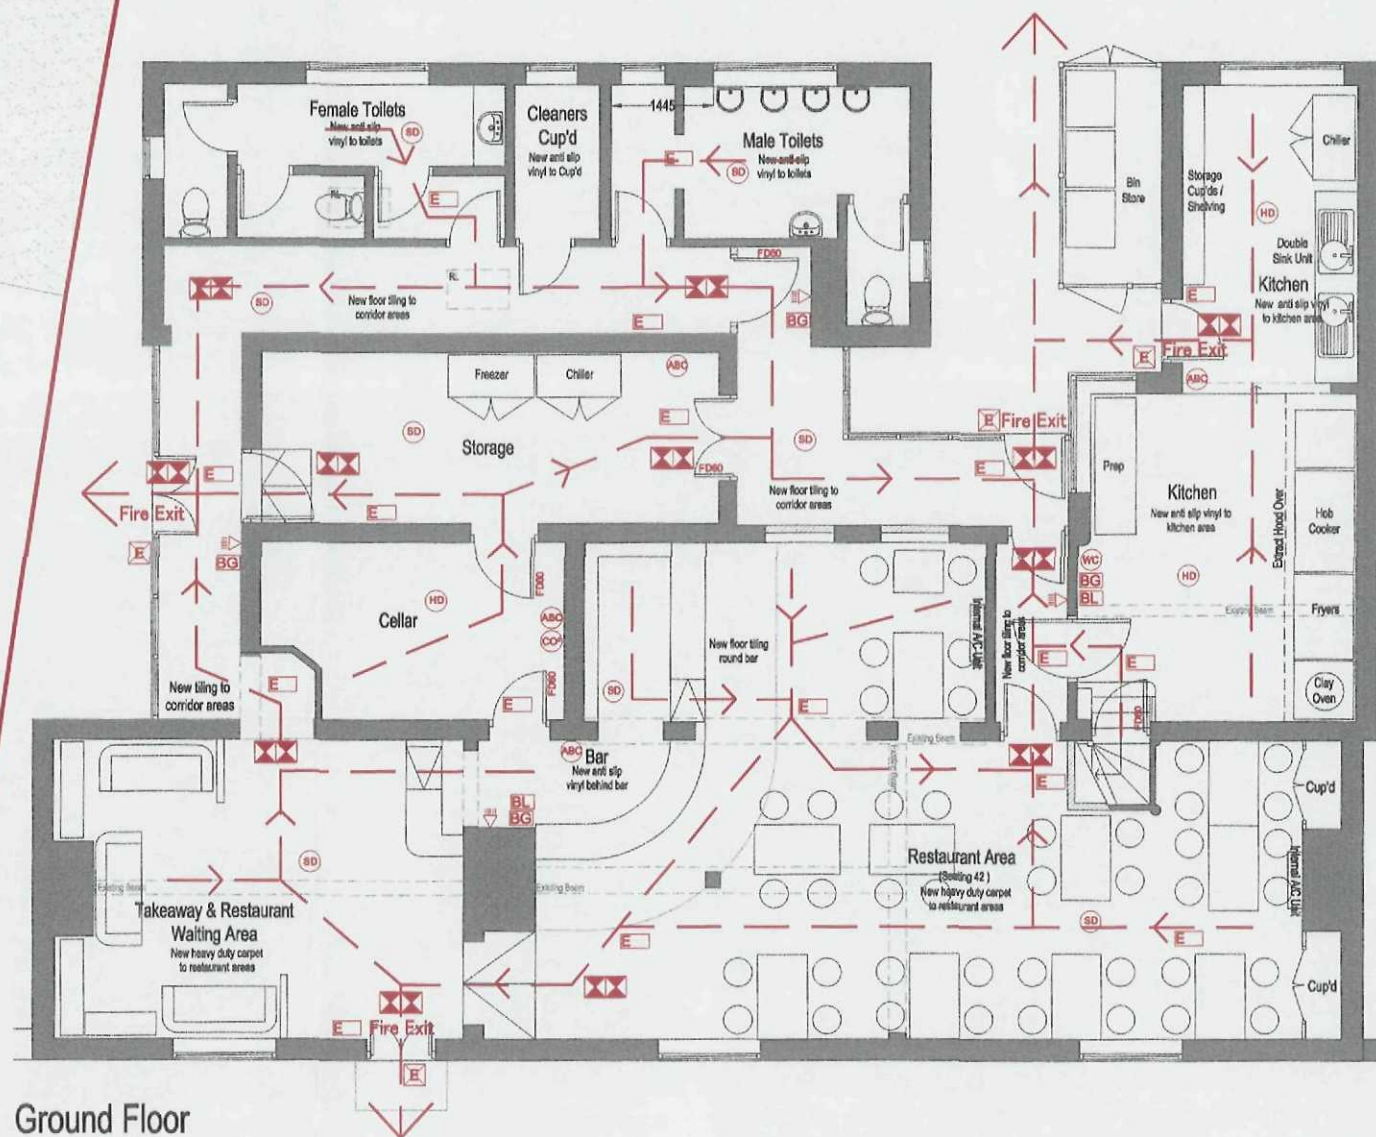

Fire & Lighting Key

Non maintained emergency exit signage

Heat (HD) or Smoke (SD) detectors

Break Glass Fire Alarm Points

Fire Blanket

CO2 Fire Extinguisher

Wet Chemical Fire Extinguisher

Powder (ABC) Fire Extinguisher

Push Bar system required to exit doors


Fire Alarm Sounder

Non maintained emergency lighting

Combined Outside & emergency light fitting

Emergency Escape Routes

Note:
All lighting show as indicative and is subject to clients final specification and requirements on site

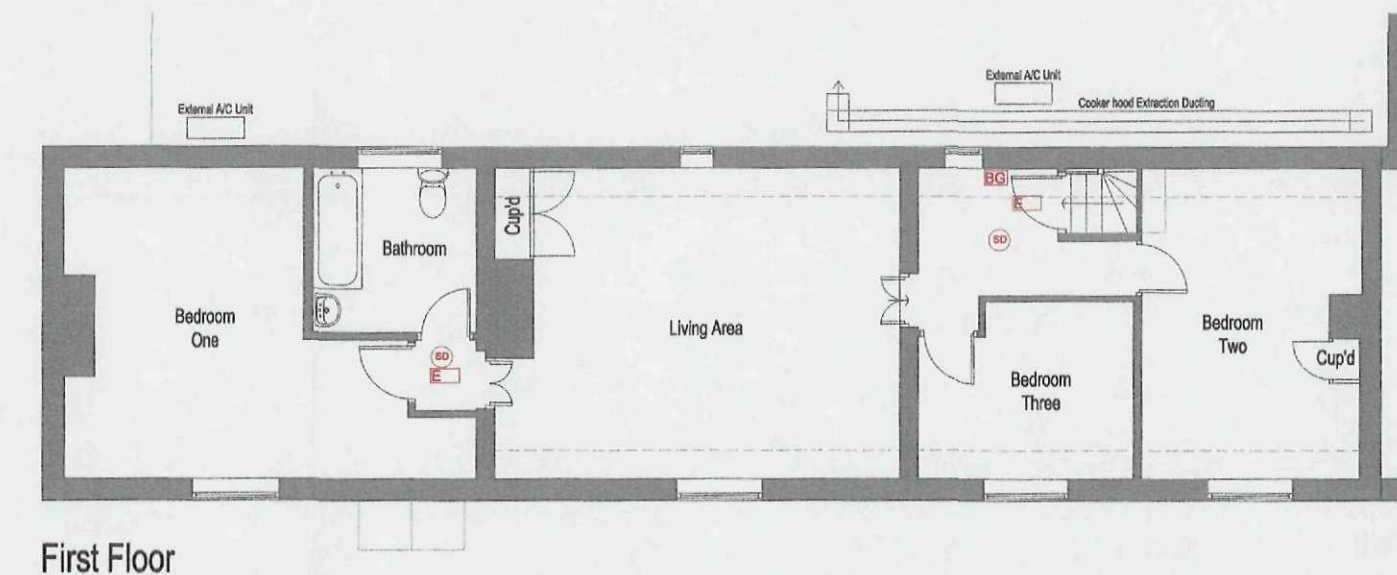

REV | Note | Date
A | Alterations following site meeting with client | 10-02-2011

Drawing Status

LICENSING DRAWING

Site: Alterations to form Indian Restaurant & Takeaway
254 High Road
Whaploade

Client: Mr B Miah

Title: Proposed Licensing Drawing & Fire Emergency Escape Details

Date: February 2011 | Scale: 1:100, 200 @ A3

Drawn: LPC | Job No: LPC-104-08 | Rev: A

L.P.C. Architectural Design
t: 01930 915730 e: lpc.arch@btinternet.com