


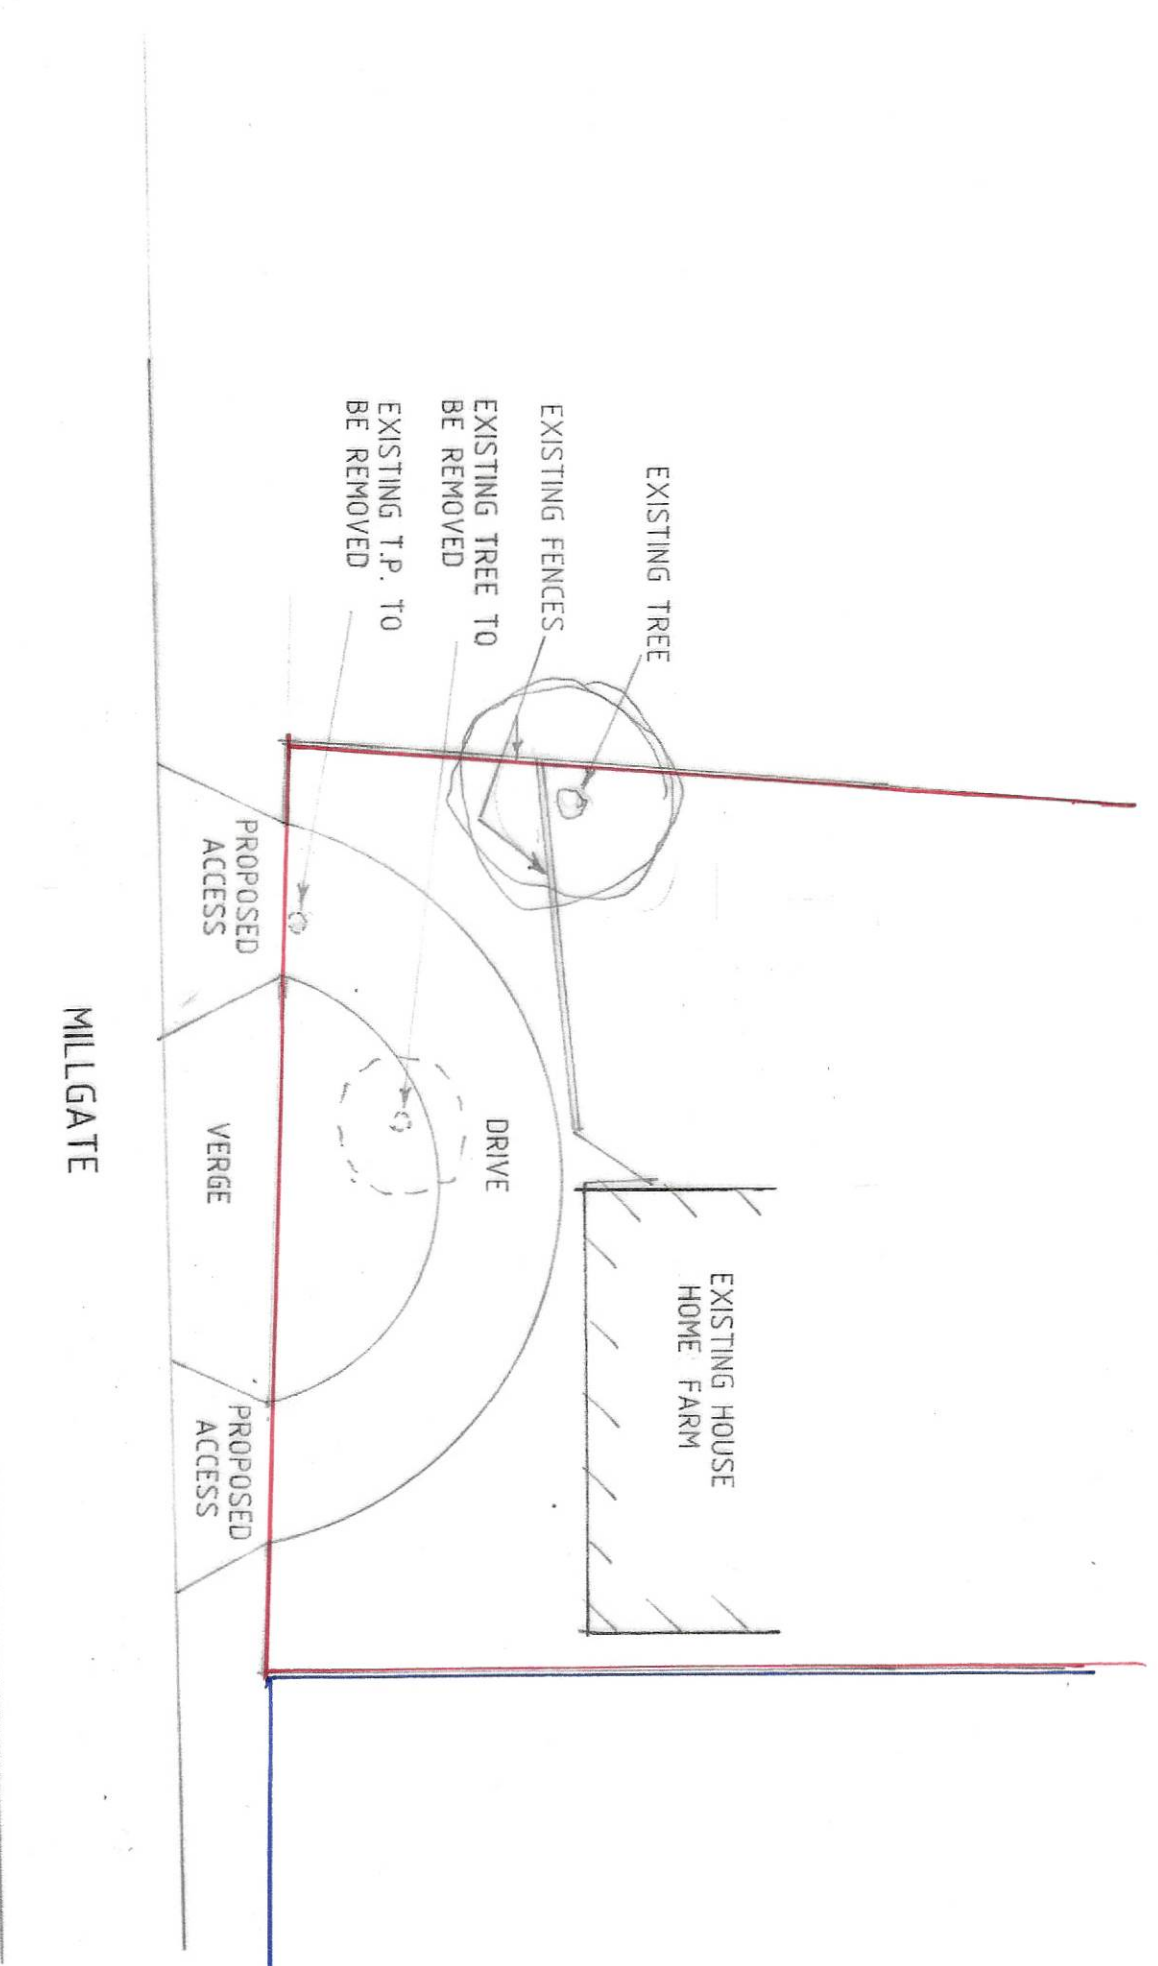

SITE PLAN

A - ALTS - 19.122



PROPOSED ACCESSES AT
HOME FARM, MILLGATE,
WHAPLODE

MR. V. MUSTAFA.

SITE PLAN

1:200 SD21-04/10
JAN-22 BILHAM.

2 Edinboro Way, Huddersfield,
Spenning, Lancs. WF12 7AP
Tel: 01484 571313 Fax: 01484 590707

