


1 Do not scale from the drawings. Dimensions to be checked on site  
2 All work to comply with the current building regulations.  
3 All drawings are the copyright of sharman architecture.  
4 This drawing is intended to identify the main features and principal components. Construction work should be carried out and supervised by experienced and competent personnel and hence exhaustive detail is not required.

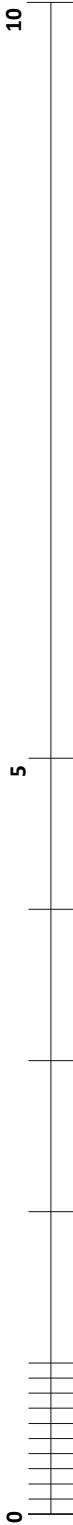

OIL TANK



PROPOSED ROOF PLAN

|                           |                      |                                         |
|---------------------------|----------------------|-----------------------------------------|
| scale<br>1:50 Print at A2 | date<br>JANUARY 2021 | revision<br>A 12/01/2021 Drawing issued |
|---------------------------|----------------------|-----------------------------------------|

|                                     |
|-------------------------------------|
| title<br>PROPOSED GROUND FLOOR PLAN |
|-------------------------------------|

|                             |
|-----------------------------|
| contract<br>MR & MRS DAVIES |
|-----------------------------|