

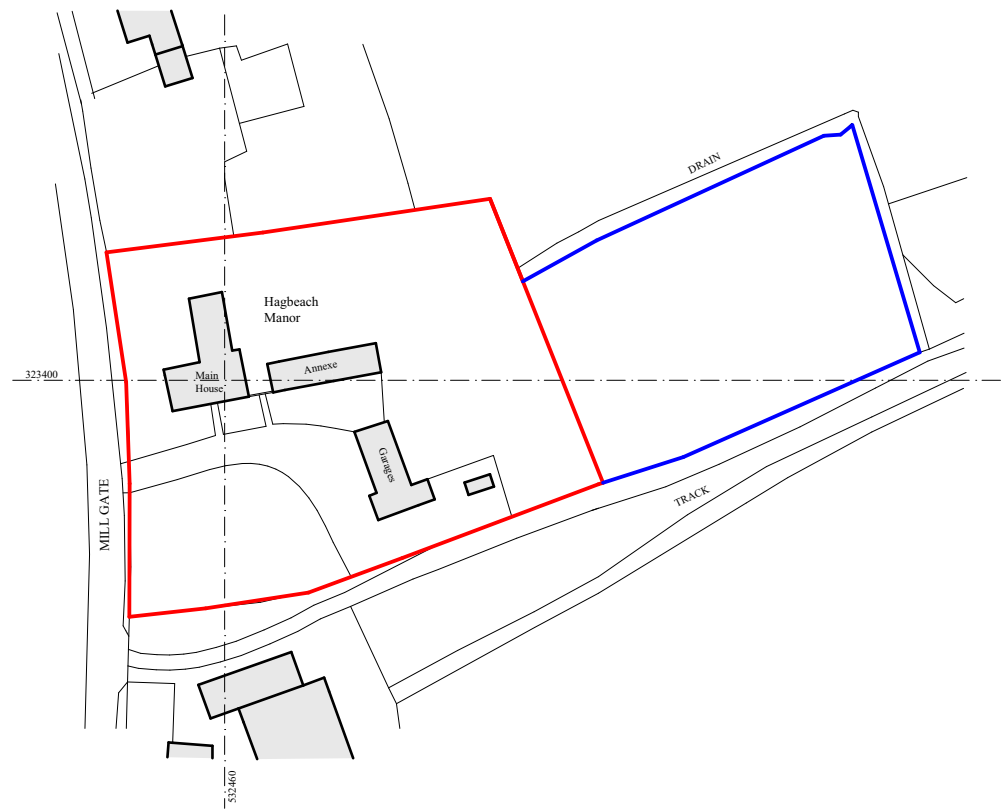
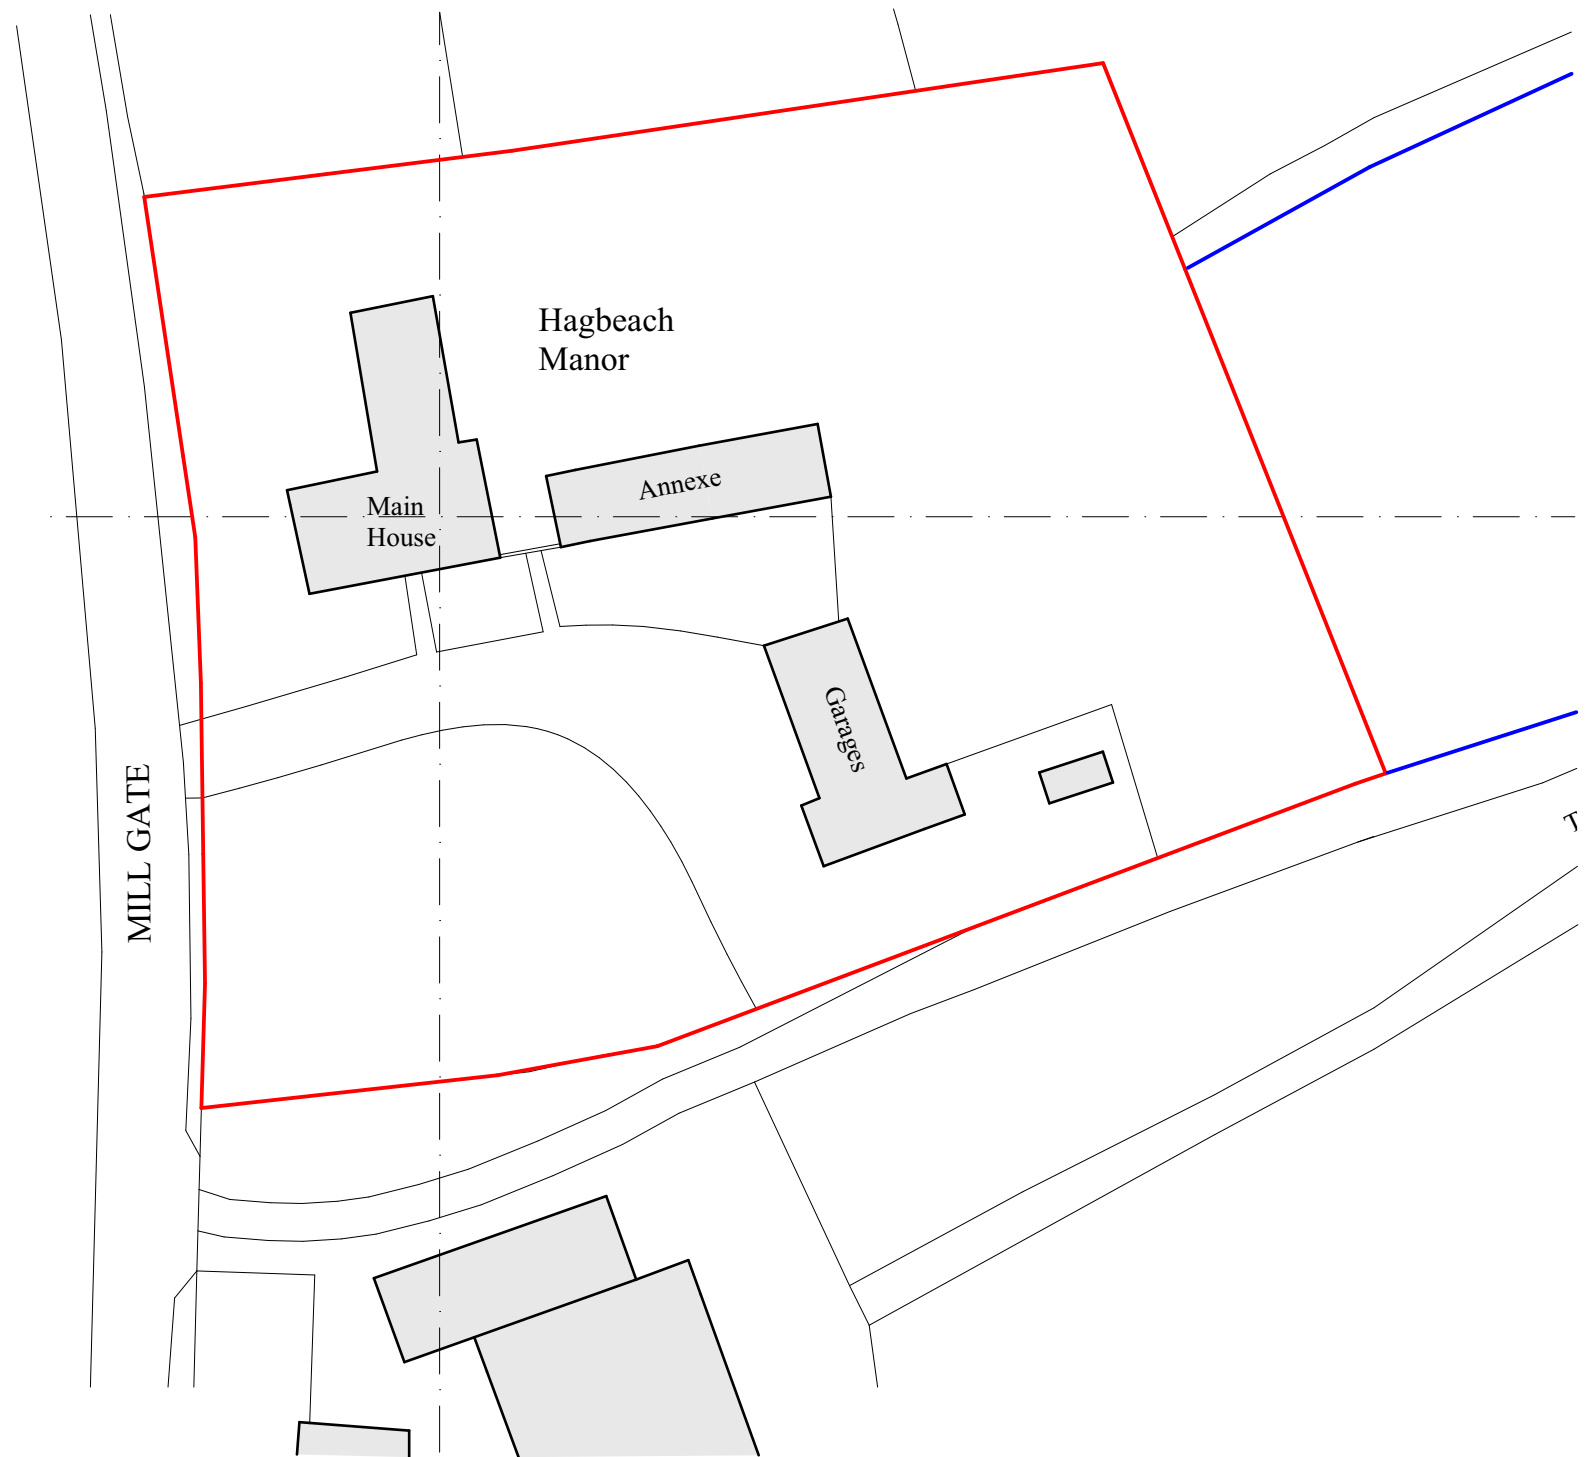


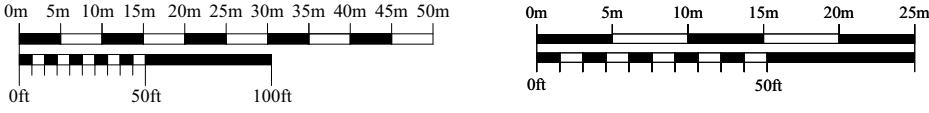

Location Plan 1:1250

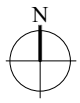

Block Plan 1:500

 Cameron Bosque Brookes Architects St Ives Cambridge London 01480 592 020 0208 050 6206 info@cbb-architects.co.uk	Status Planning	Title Location and Block Plans	Rev /	Date 06.04.23	Drawn by GC	Description Planning Issue	Ordnance Survey, (c) Crown Copyright 2023. All rights reserved. Licence number 100022432  
	Client Name Andrew Nicholls	Scale 1:1250 and 1:500@A3	Date 12.03.23	Rev A	Date 06.06.23	Description Revised Planning Issue	
	Project Address Hagbeach Manor, Millgate, Whaplode, Spalding, Lincolnshire, PE12 6RT	Drawing Number 23046-0000	Revision C	Rev B	Date 16.04.24	Description Revised Planning Issue	General Notes Do not scale from this drawing, apart from Town Planning purposes. Work to figure dimensions only. This drawing is the property of Cameron Bosque Architects Limited and copyright is reserved by them This drawing is issued on the basis that it is not copied, used or disclosed by or to any unauthorised person without the prior written consent of Cameron Bosque Architects Limited The drawing representative of the building or site and intended works. Contractors should carry out their own independent site surveys to confirm dimensions
				Rev C	Date 26.01.26	Description Revised Planning Issue	