


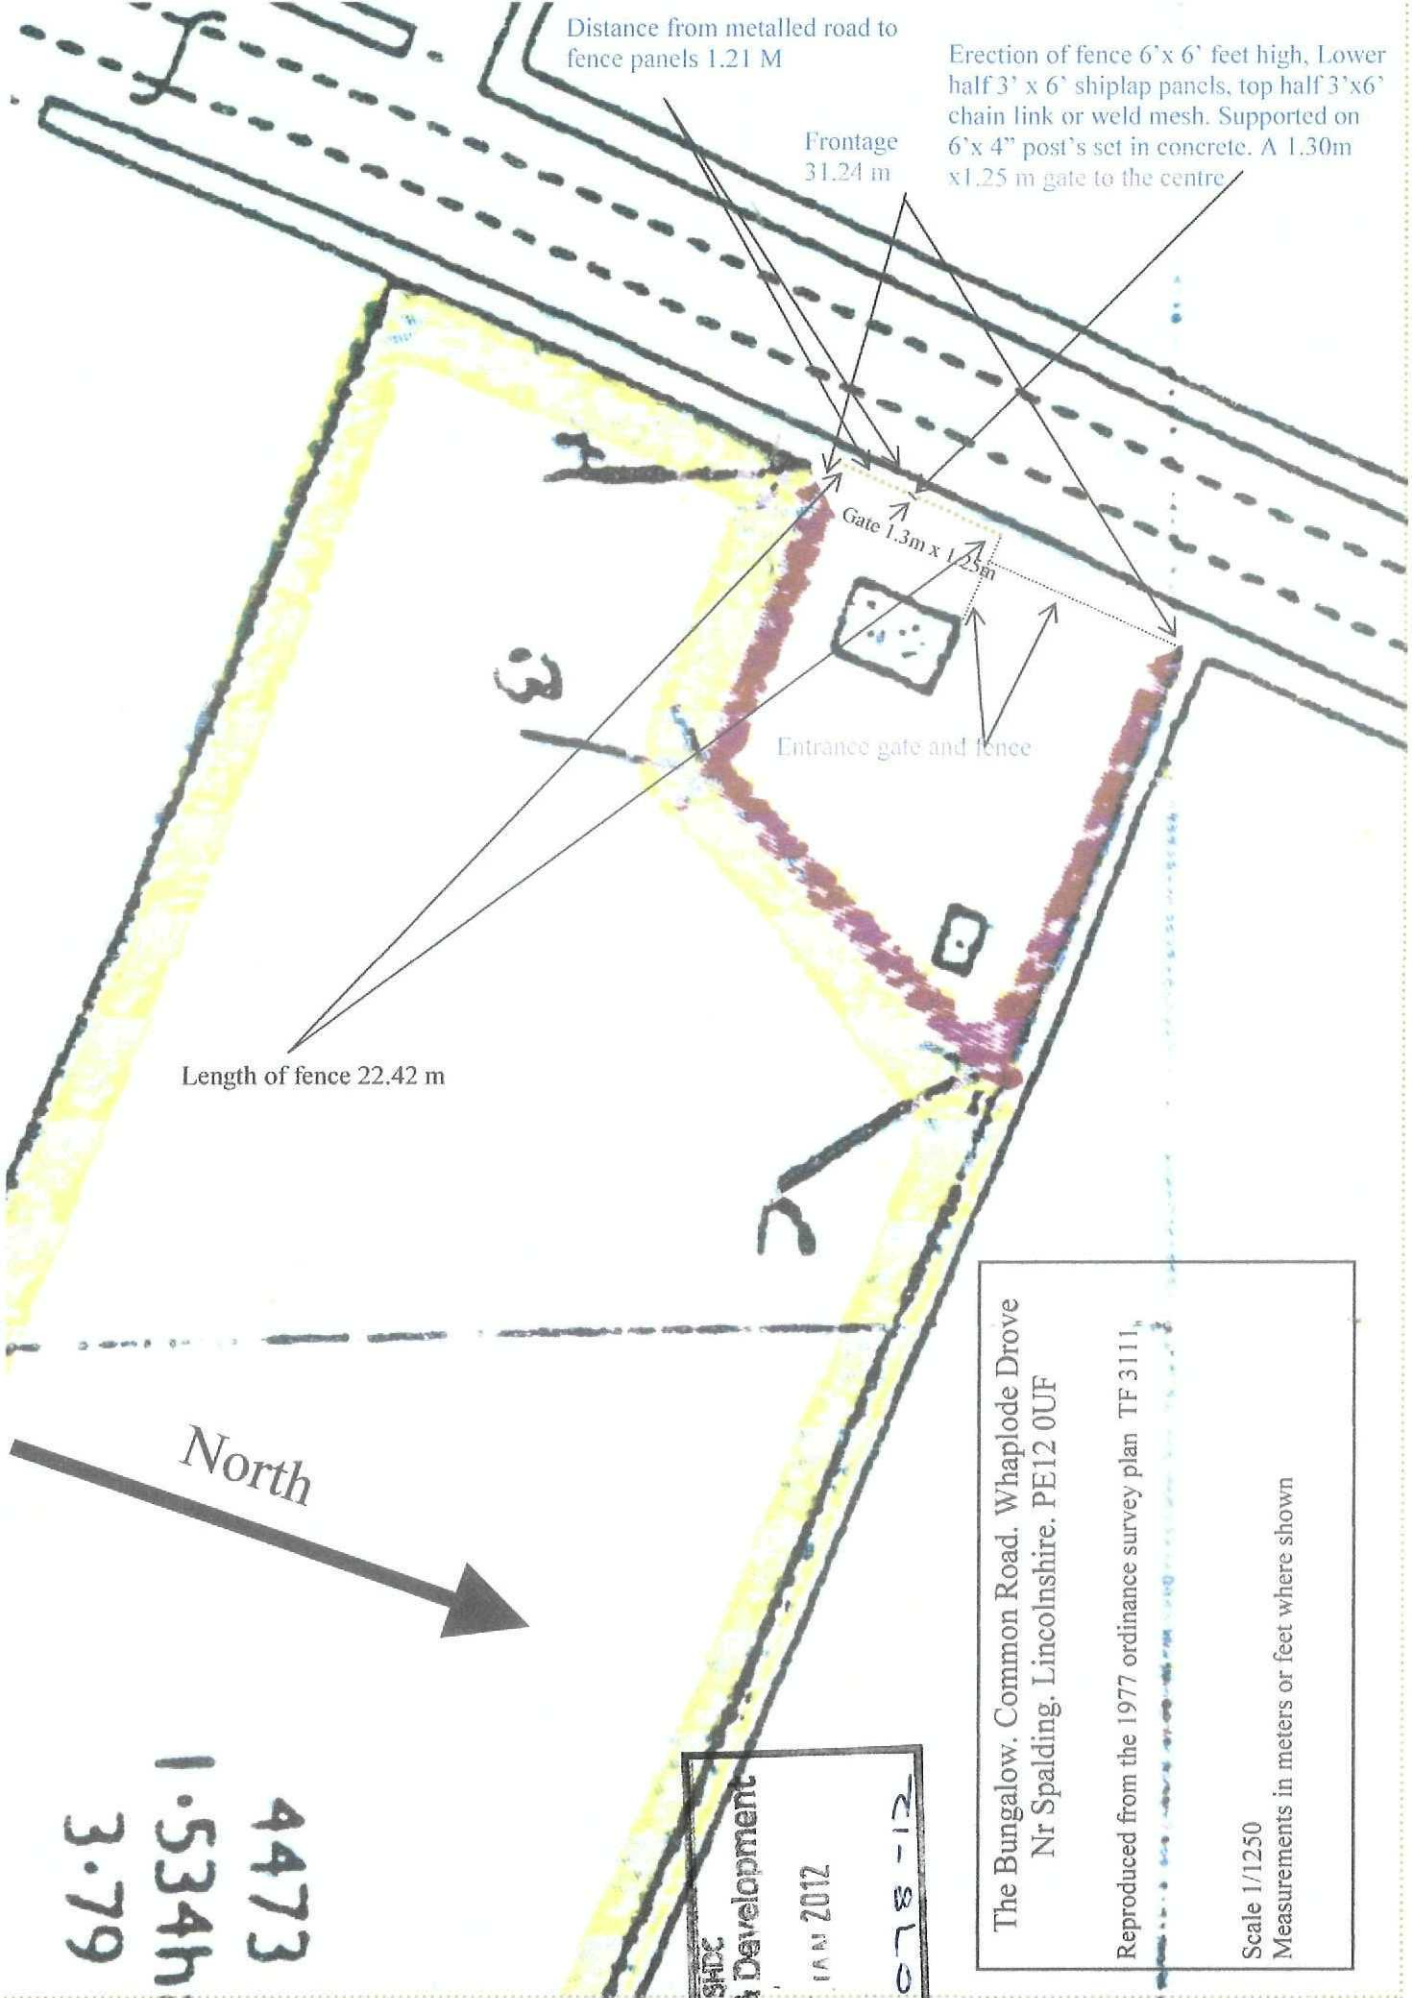

Distance from metallised road to fence panels 1.21 M

Erection of fence 6' x 6' feet high, Lower half 3' x 6' shiplap panels, top half 3' x 6' chain link or weld mesh. Supported on 6' x 4" post's set in concrete. A 1.30m x 1.25 m gate to the centre

Frontage 31.24 m

Gate 1.3m x 1.25m

Entrance gate and fence

Length of fence 22.42 m

North

4473  
1.534h  
3.79

SHDC  
Planning & Development  
30 JAN 2012  
Ref: 0078-12

The Bungalow, Common Road, Whaplode Drove  
Nr Spalding, Lincolnshire, PE12 0UF  
Reproduced from the 1977 ordinance survey plan TF 3111  
Scale 1/1250  
Measurements in meters or feet where shown