




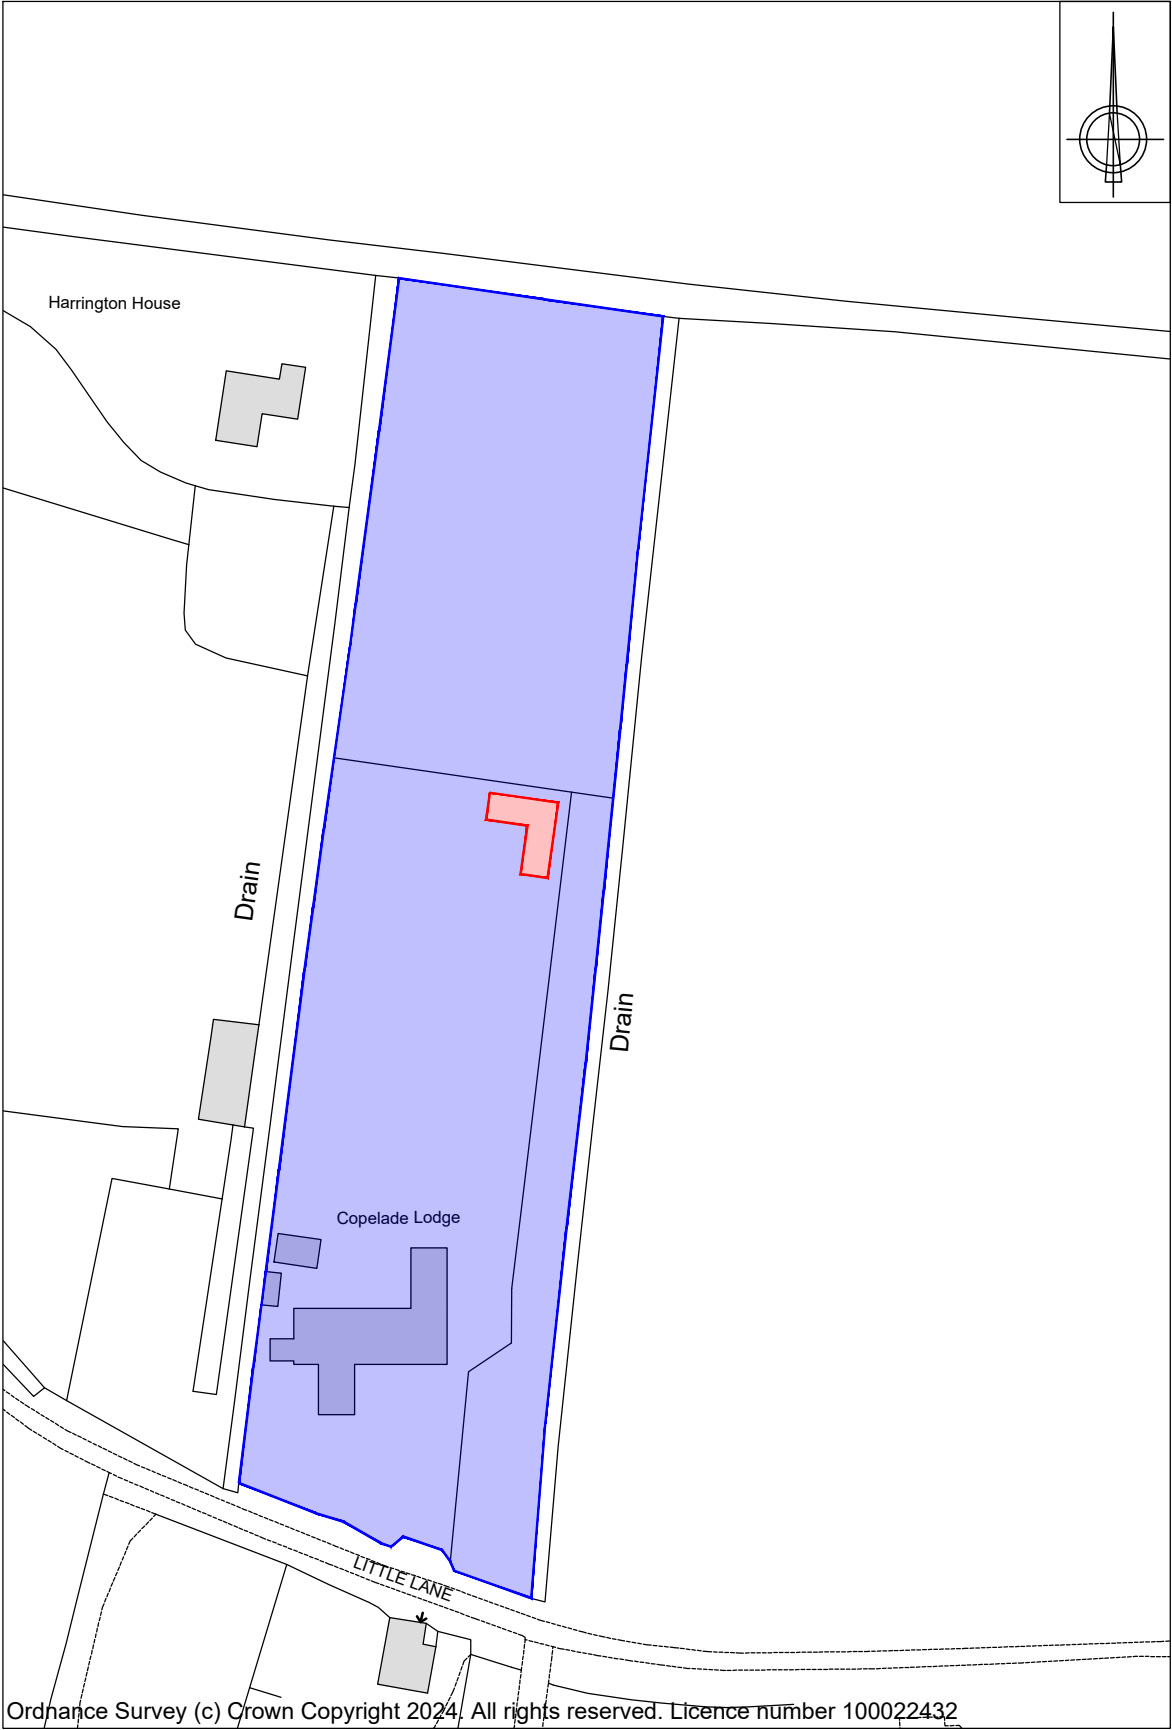


Site Location Plan
Scale 1:1250

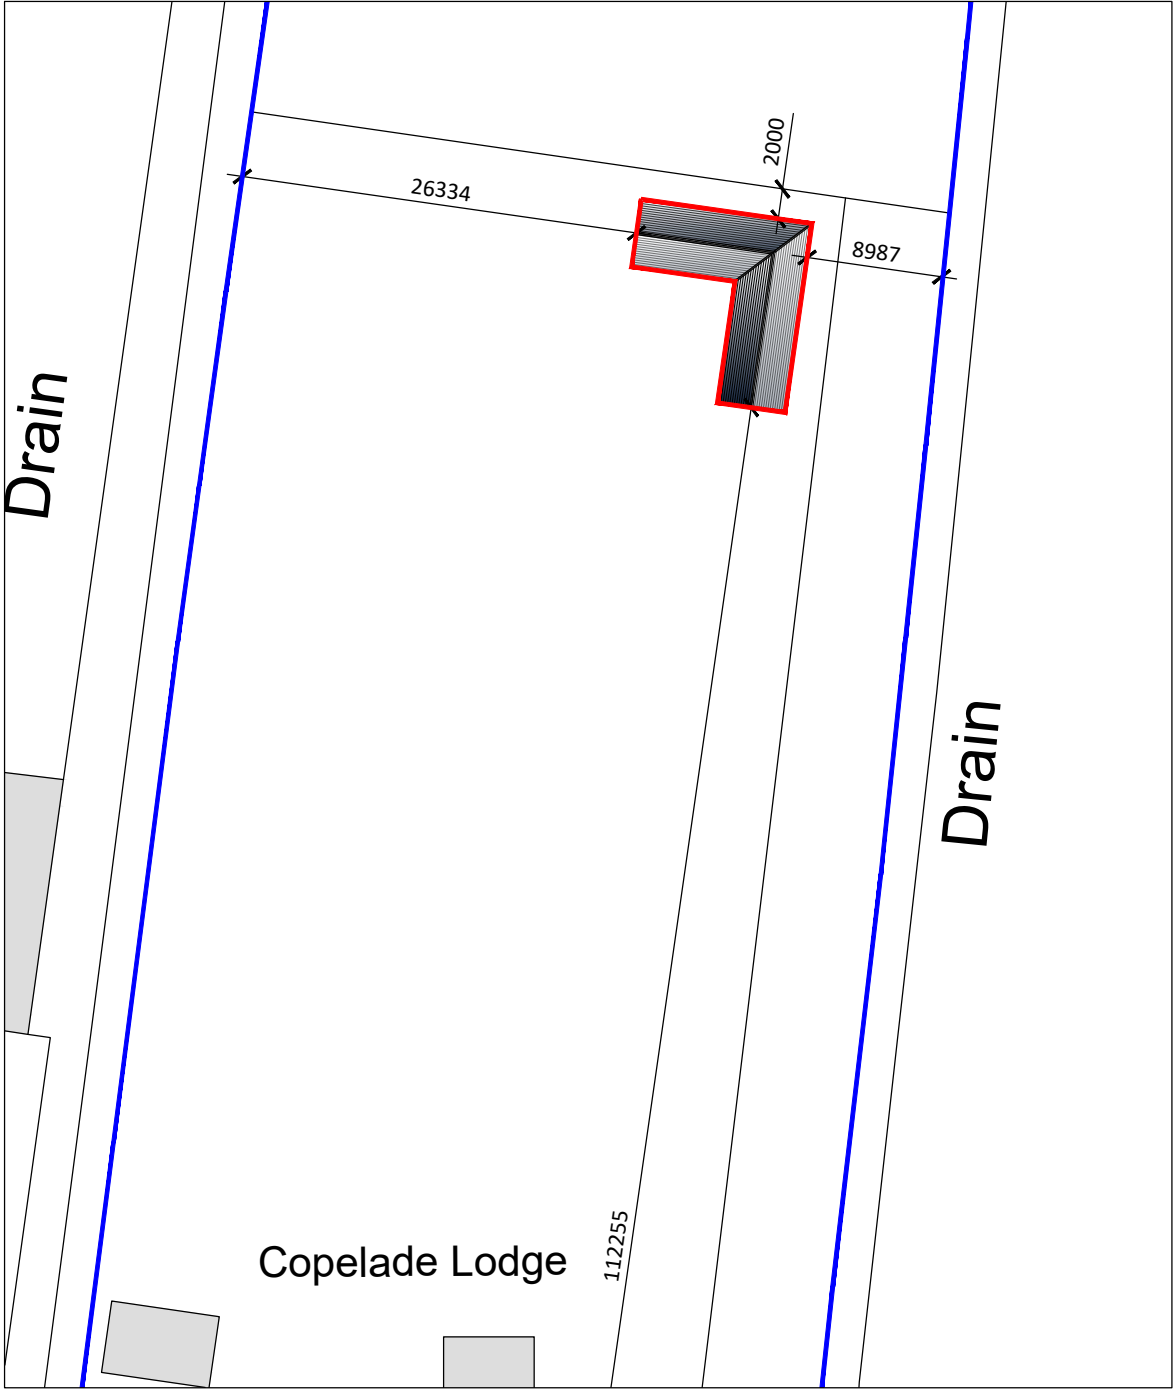

Proposed Block Plan
Scale 1:500

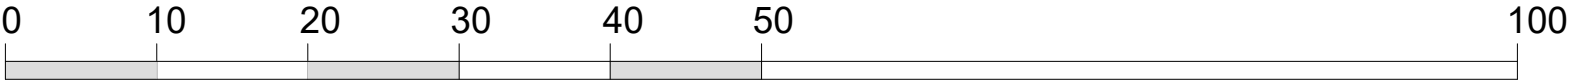

SCALE BAR (m) 1:500

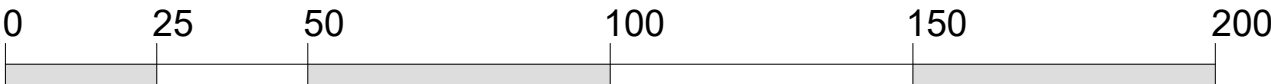

SCALE BAR (m) 1:1250

PROJECT:		PROPOSED STABLE BLOCK	
DRAWING:		SITE LOCATION PLAN PROPOSED BLOCK PLAN	
SIZE:		A3	CLIENT:
Do Not Scale From This Drawing		as labelled	Mr & Mrs M. Weibel
DATE:	05/01/2024	BY:	SN
SCALE:	as labelled	DRAWING BY:	JC
SHEET:	0432/24/01		

NOTES: THIS DRAWING IS THE PROPERTY OF JC ARCHITECTURAL CONSULTANT. NO UNAUTHORIZED COPYING OR REPRODUCTION IN ANY FORM IS PERMITTED WITHOUT OBTAINING PRIOR WRITTEN PERMISSION FROM JC ARCHITECTURAL CONSULTANT. JC ARCHITECTURAL CONSULTANT ACCEPTS NO LIABILITY FOR ANY LOSS OR DAMAGE, INCLUDING BUT NOT LIMITED TO, LOSS OF PROFITS, BUSINESS, OR REPUTATION, ARISING OUT OF THE USE OF THIS DRAWING. THE DESIGN HAS BEEN UNDERTAKEN AS FAR AS POSSIBLE TO AVOID RISKS TO HEALTH AND SAFETY OR TO REDUCE AND CONTROL THE EFFECTS OF ANY UNAVOIDABLE RISKS. ANY RELEVANT INFORMATION REGARDING RISKS WHICH ARE NOT ABLE TO BE ELIMINATED WILL BE INCLUDED WITHIN THE PROJECT HEALTH AND SAFETY FILE.