



EXISTING SHADOWS


7:00AM

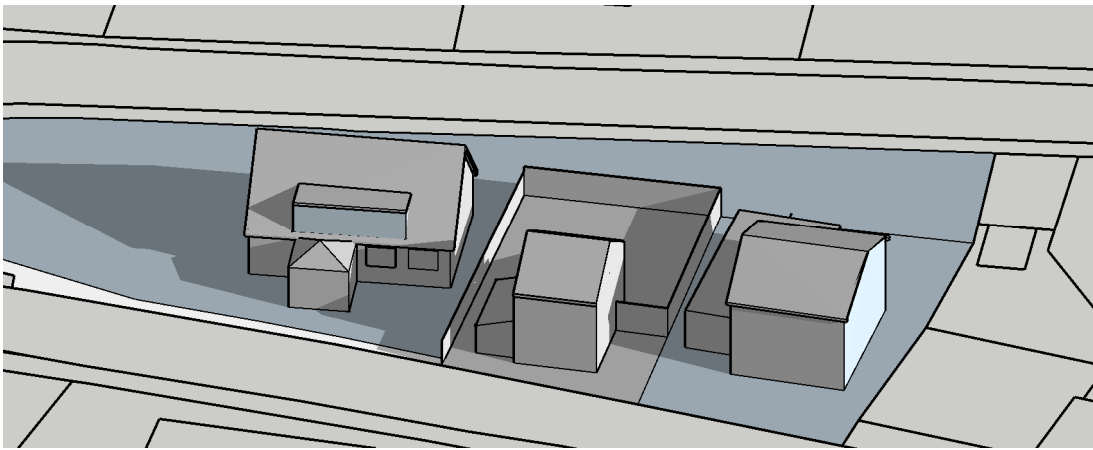


9:00AM

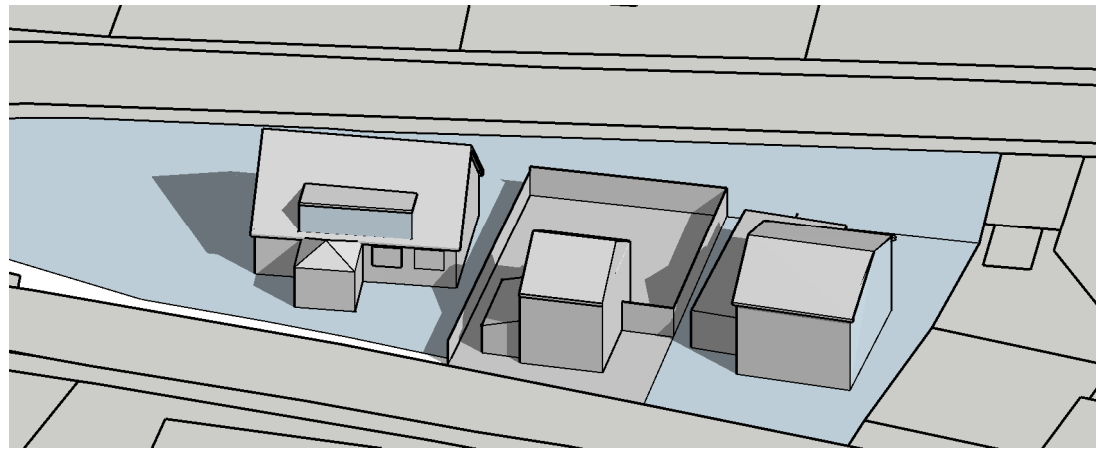


MIDDAY

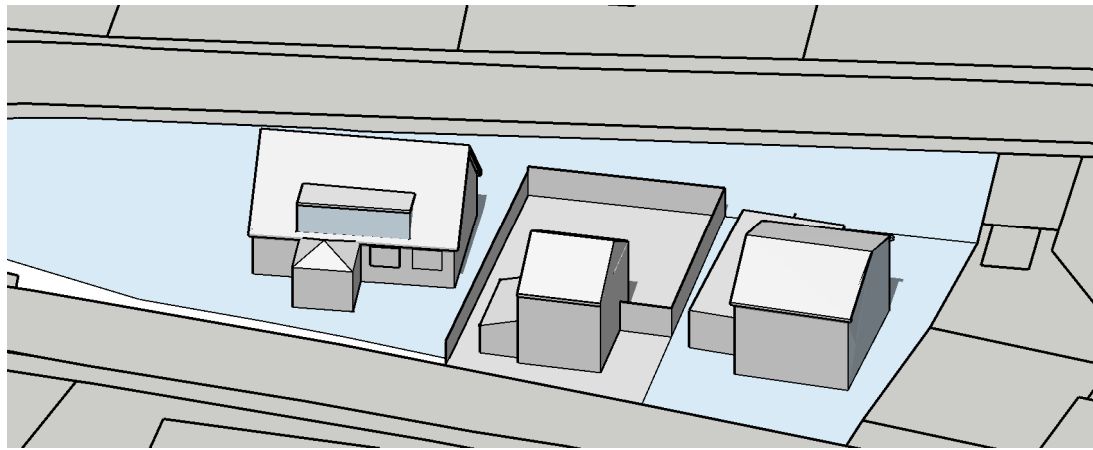

3:00PM

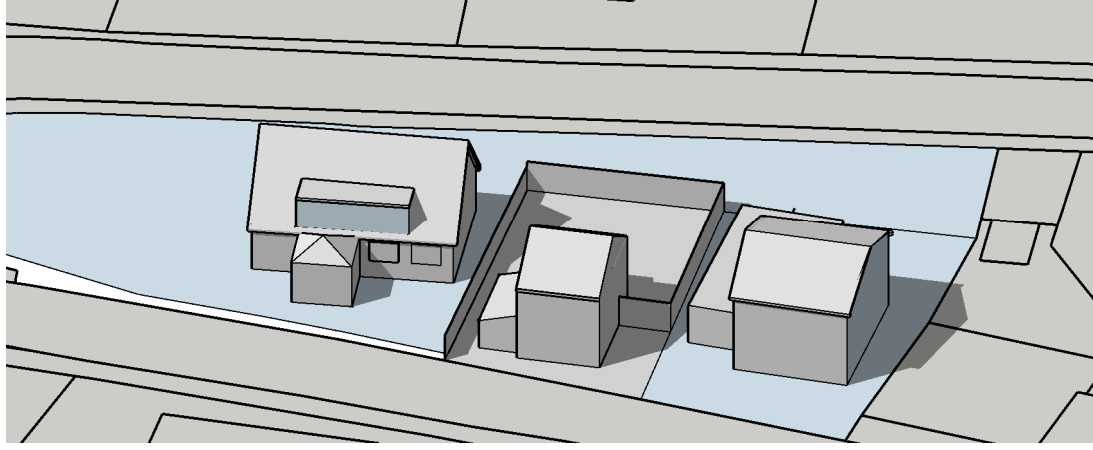


5:00PM

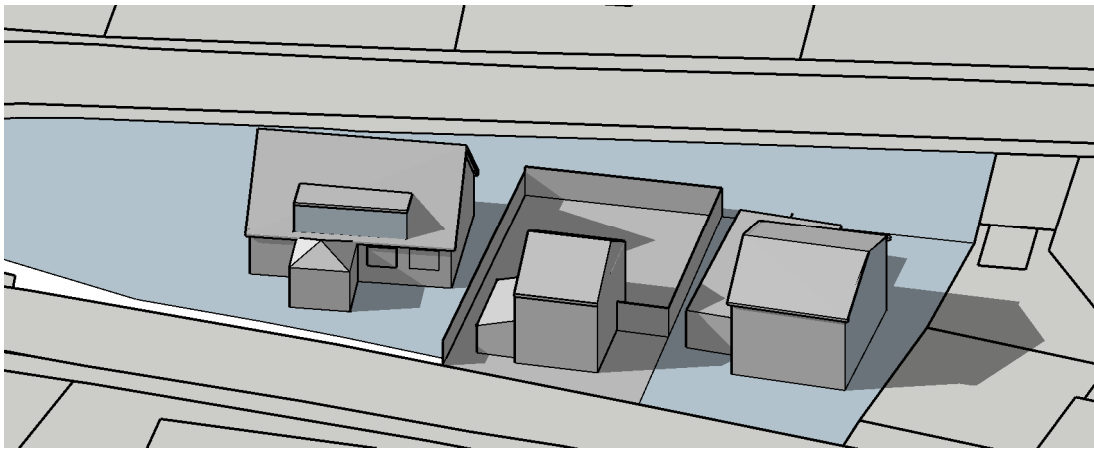


PROPOSED SHADOWS


7:00AM

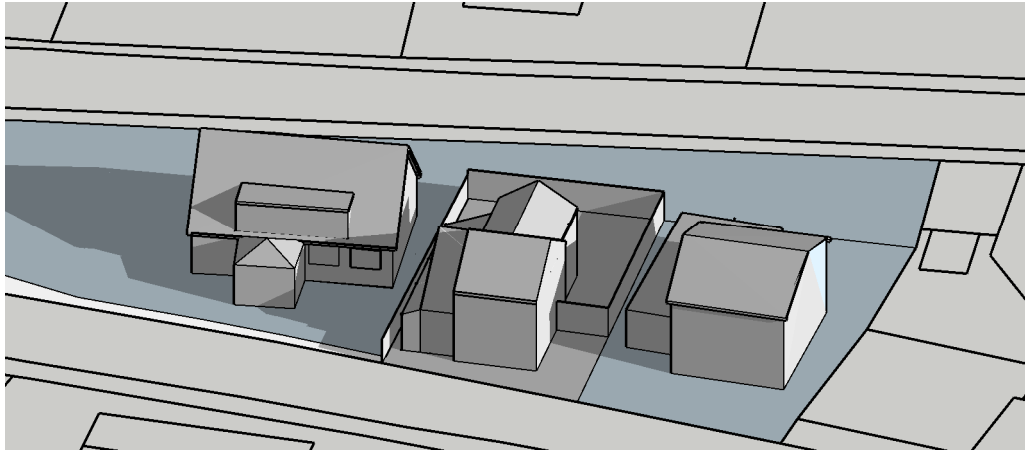


9:00AM

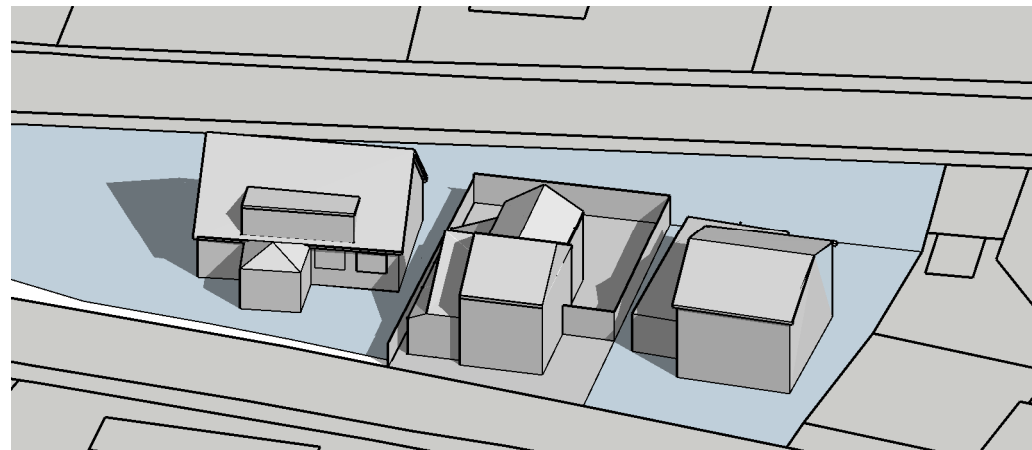


MIDDAY

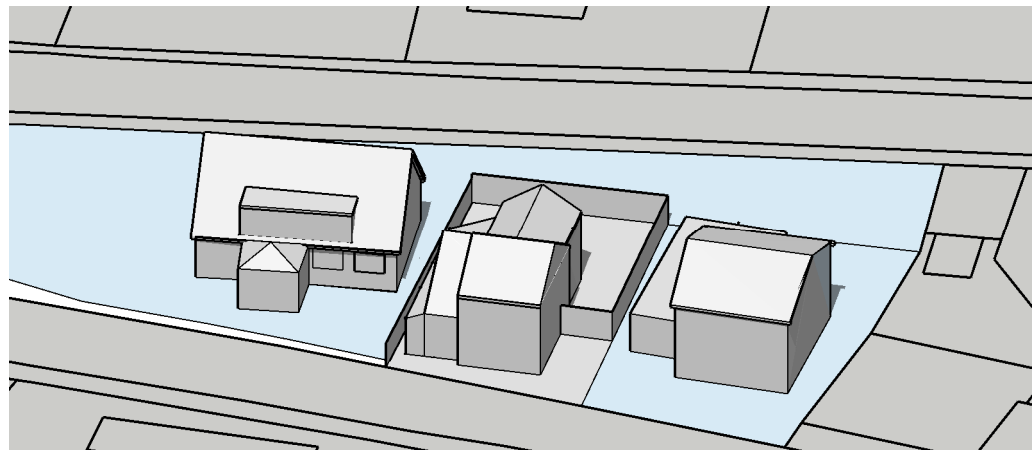

3:00PM

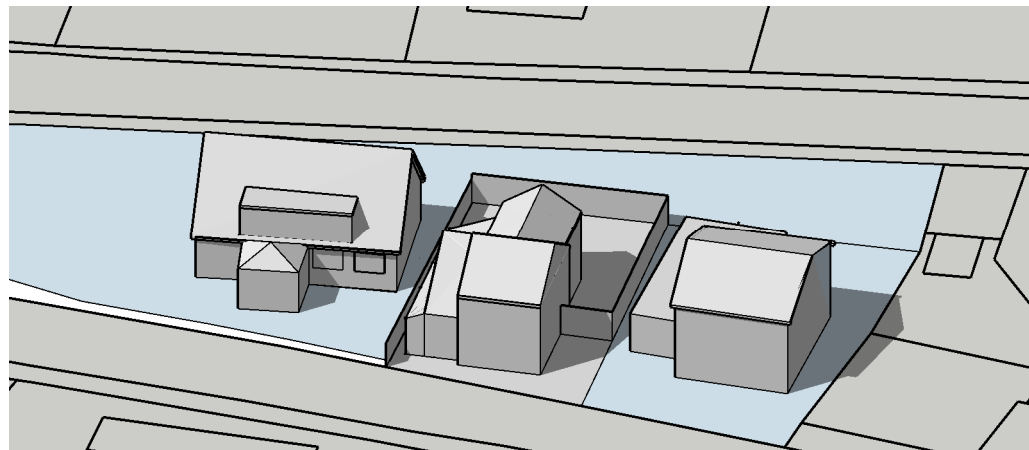

5:00PM

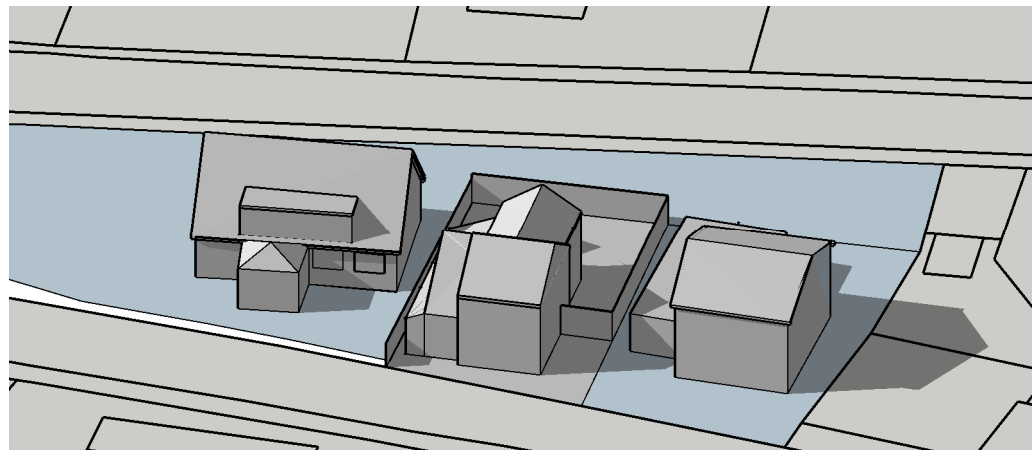

ALL SHADOWS SHOWN ARE
CAST BY THE SUN DATED
21ST MARCH THROUGH THE
DAY AT THE TIMES SHOWN

ALL DIAGRAMS AND
INFORMATION ARE IN
ACCORDANCE WITH BRE SITE
LAYOUT PLANNING FOR
DAYLIGHT AND SUNLIGHT

B SCHEME REDESIGN JAN 2024
A CLIENT AMENDMENTS SEPT 2023

G. R. MERCHANT LTD.
**ARCHITECTURAL
CONSULTANTS**

4 Wrights Mews
12A Park Road, Holbeach,
Spalding, Lincs. PE12 7EE
Tel: 01406 490800
E-Mail: office@grmerchantltd.com
Website: www.grmerchantltd.com



CLIENT
MR A BOX

PROJECT
ALTERATIONS & EXTENSION
3 MILL LANE
WHAPLODE
SPALDING
LINCS.
PE12 6TG

DRAWING TITLE
EXISTING DAYLIGHT PLANS
PROPOSED DAYLIGHT PLANS

SCALE 1:200	DATE JAN 2024
PROJECT No. 4190-23	REVISION B
DRAWING No. 05	ORIGINAL SHEET SIZE A1