
53 ROMAN BANK
SARACENS HEAD PE12 8BB

GARAGE PLAN.

DRAWING Nº 53RB/PE128BB/2

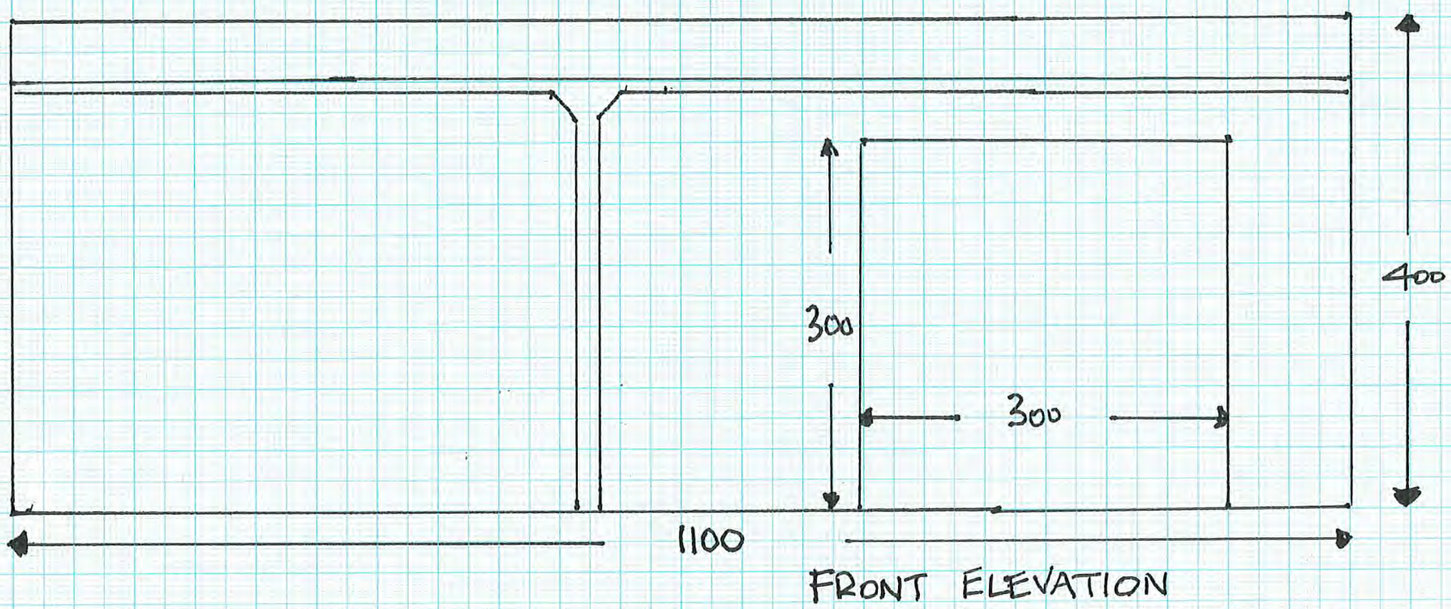

FRONT ELEVATION



SIDE ELEVATION

STEEL BUILDING.
WALLS IN MID GREY.
ROOF, DOOR + ROLLER SHUTTER IN DARK GREY.

50

SCALE
PAPER SIZE A3