
53 Roman Bank PE12 8BB new garage proposal

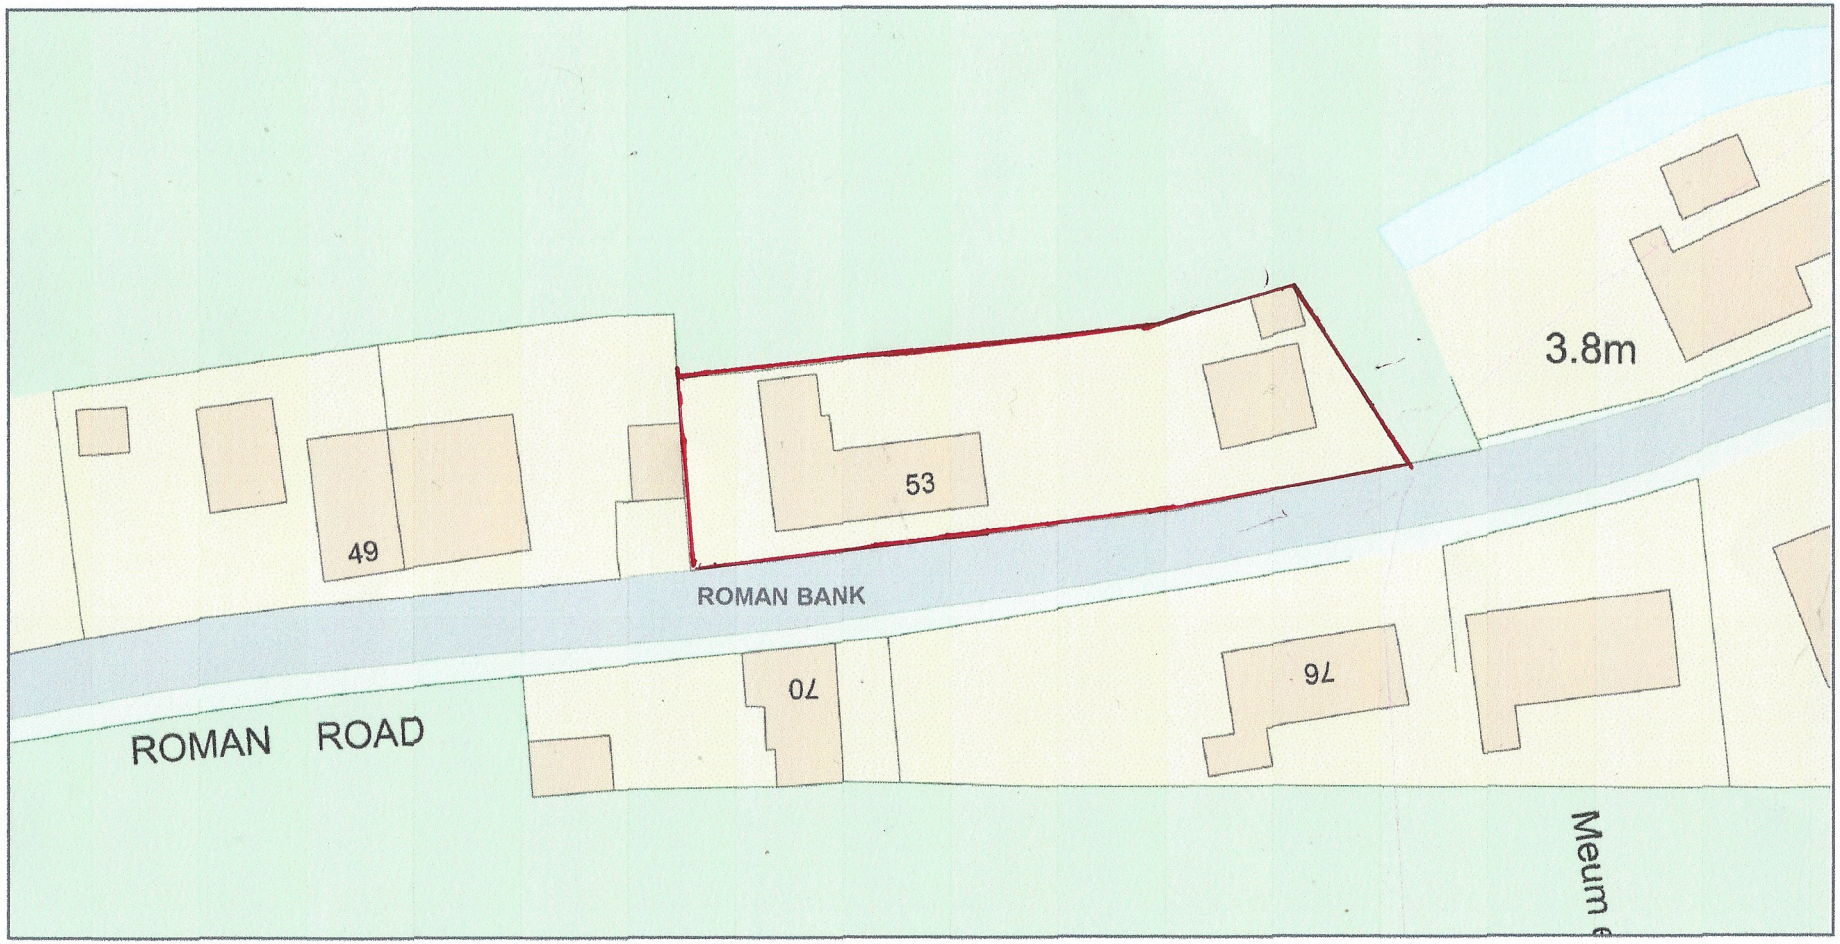

ReQuestaPlan

Plan Produced for: David Wiggins

Date Produced: 01 Feb 2026

Plan Reference Number: TQRQM26032152432173

Scale: 1:500 @ A4

© Crown copyright and database rights 2025 OS 100042766