




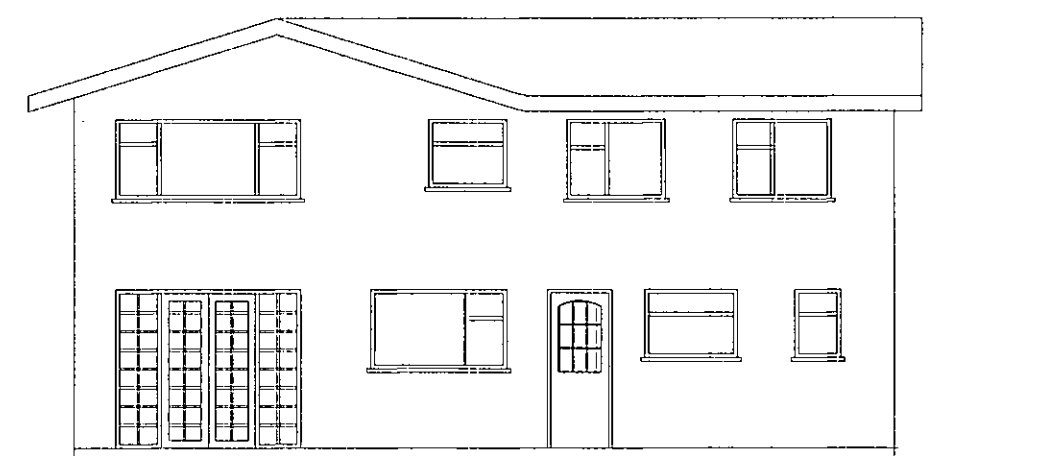


Existing Southern Elevation

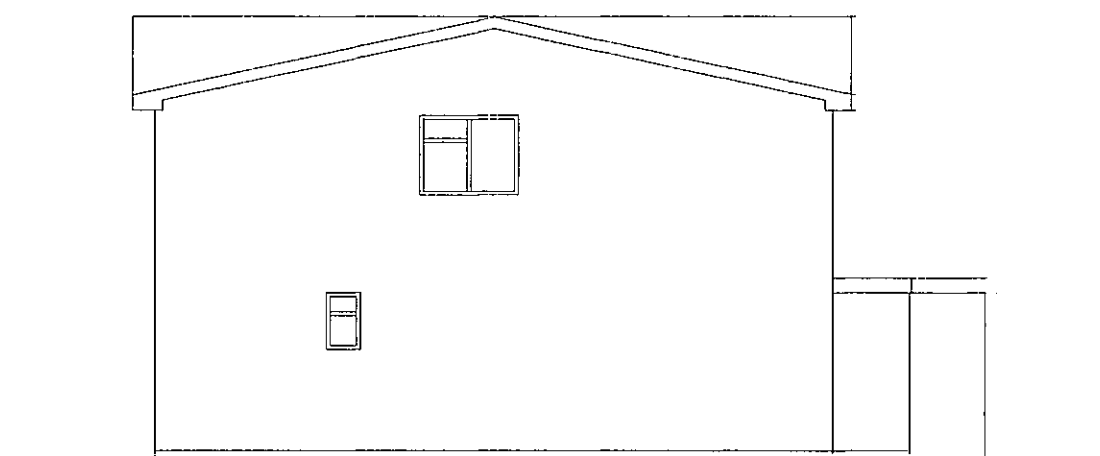


Existing Eastern Elevation

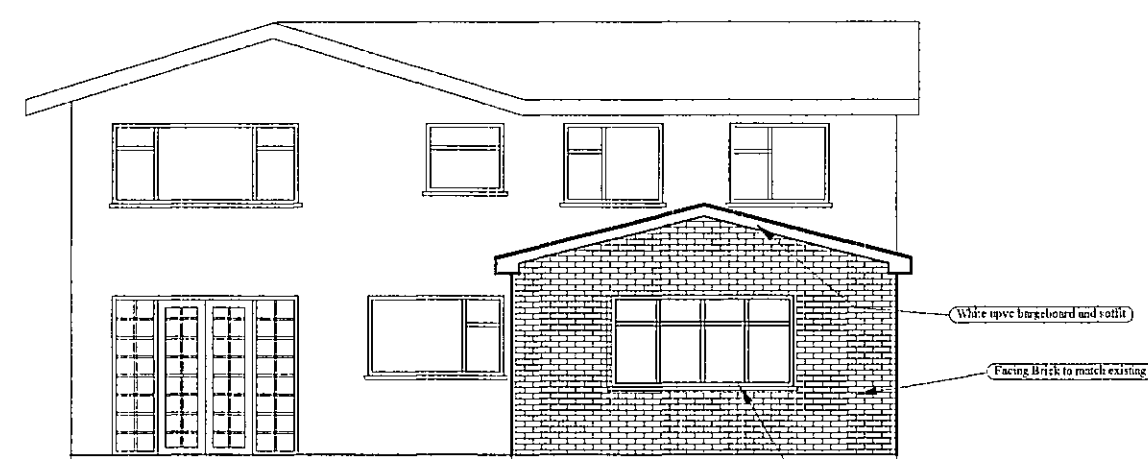


Proposed Southern Elevation

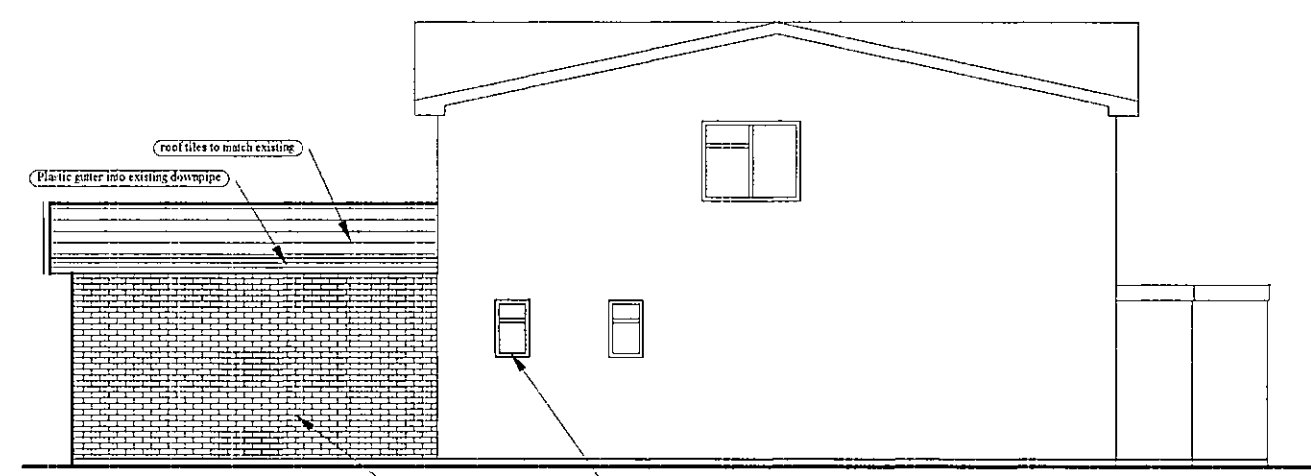


Proposed Eastern Elevation

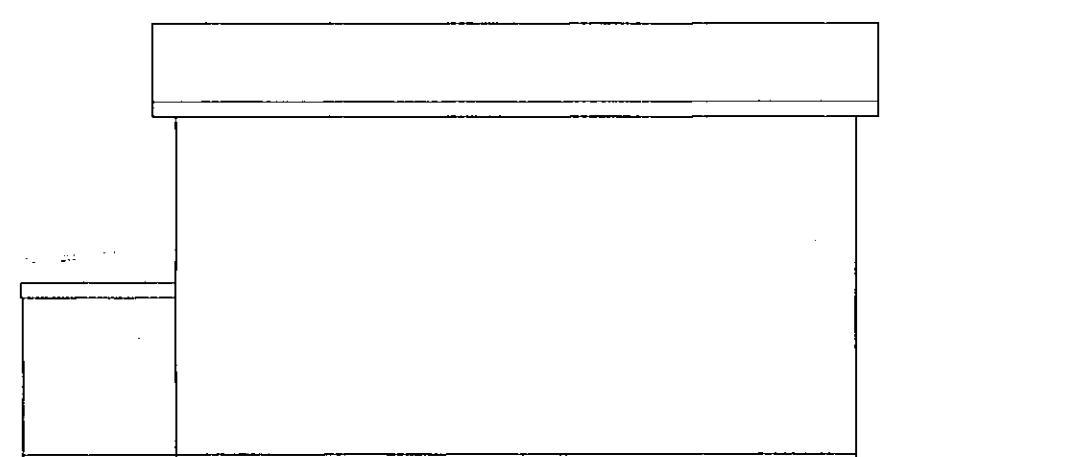

Existing Western Elevation

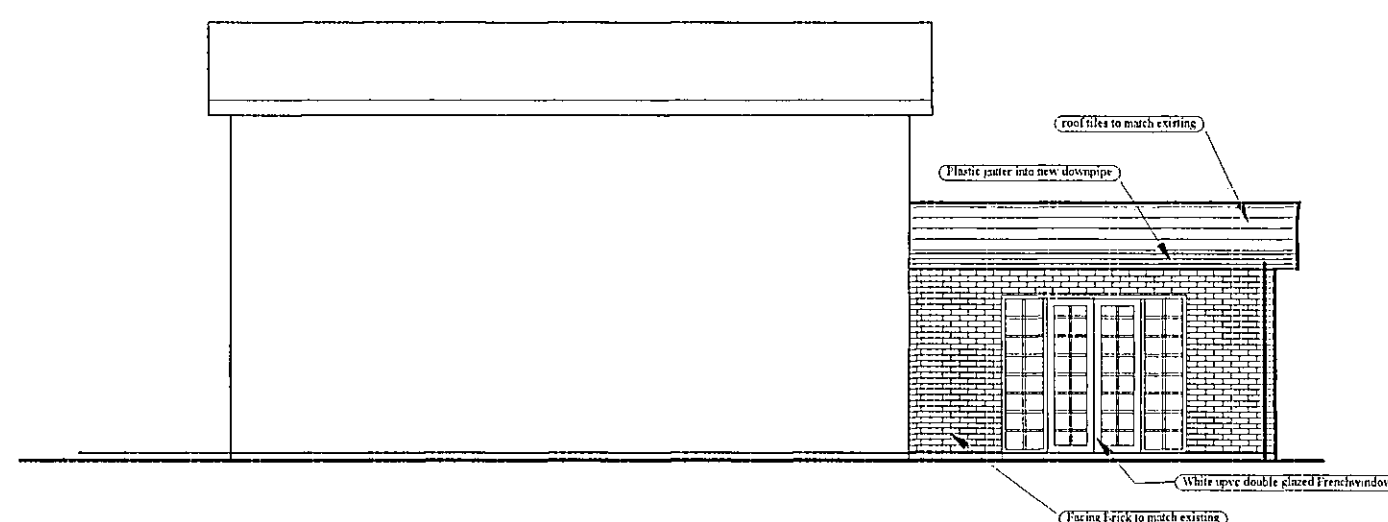

Proposed Western Elevation

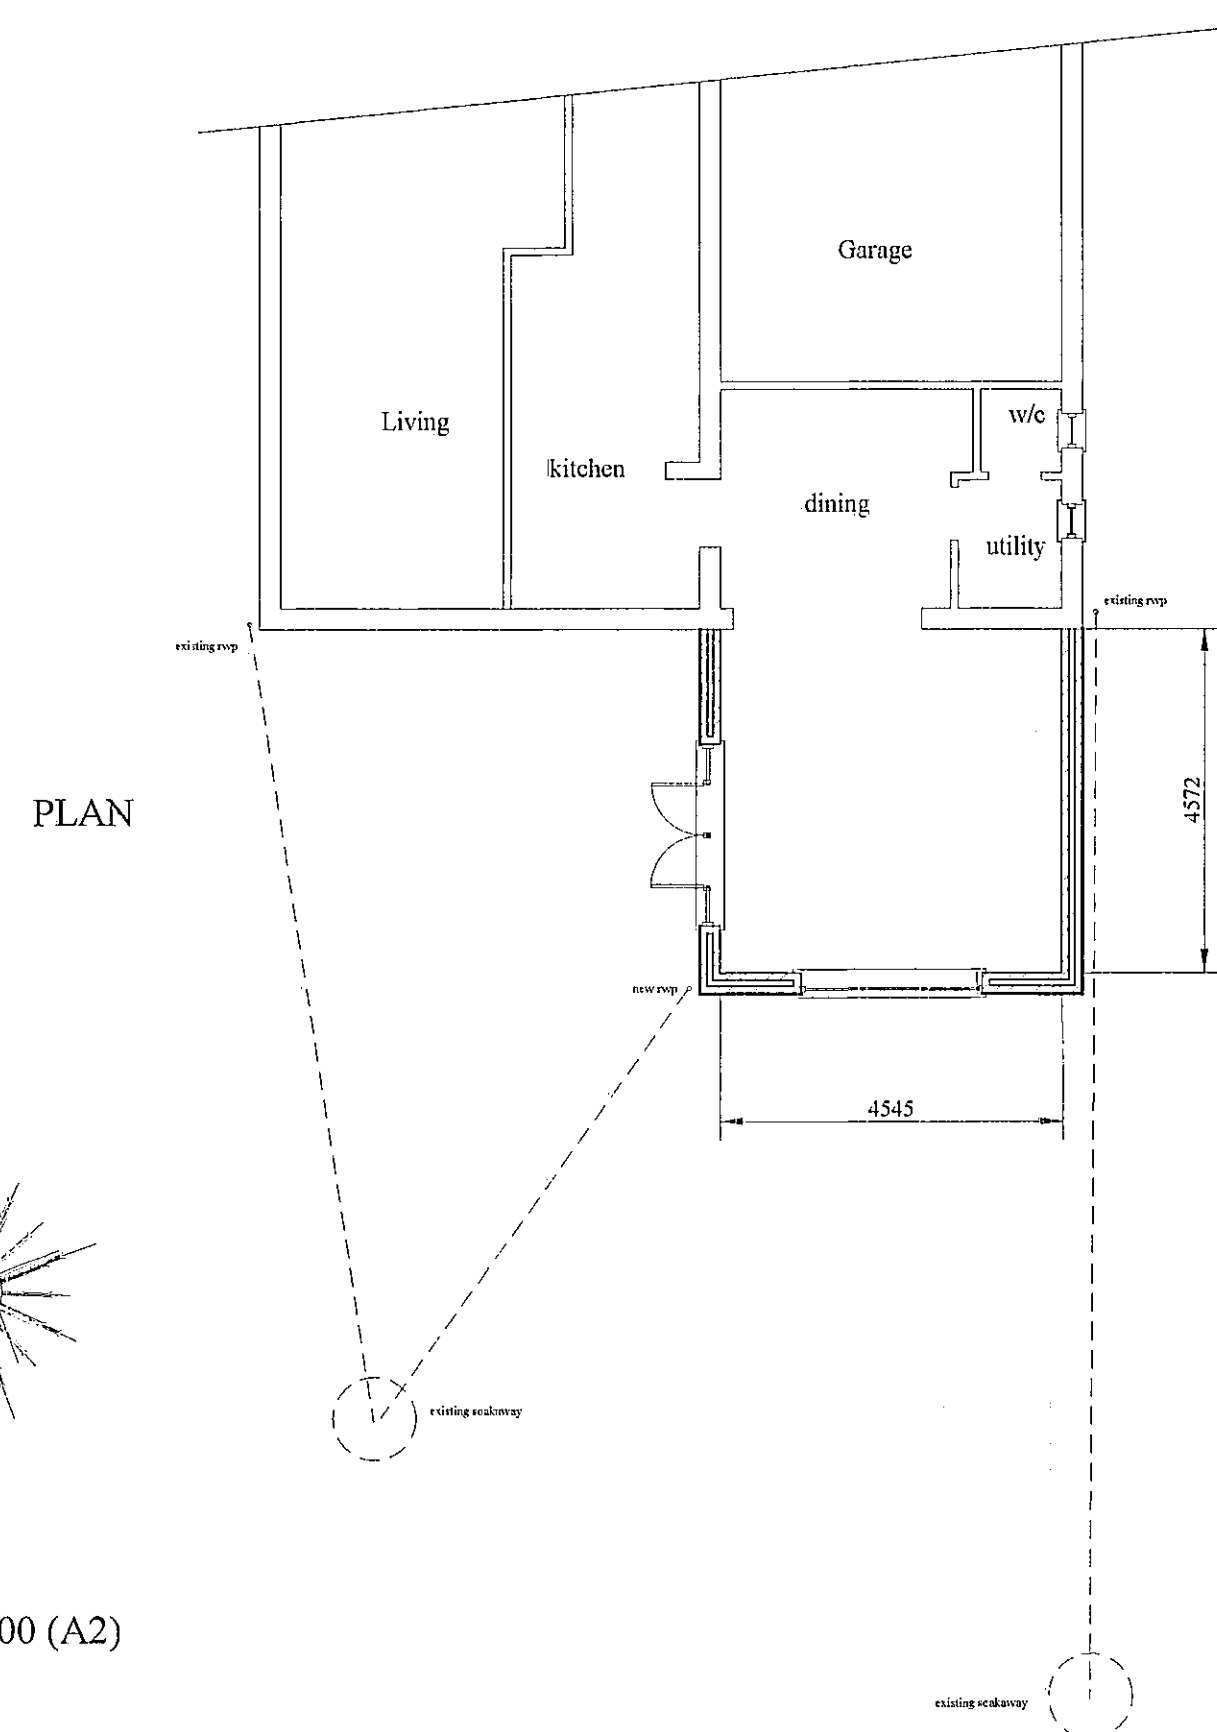


PLAN

Scale 1:100 (A2)

Proposed Dining Extension
31 Old Fendyke Road
Weston Hills
for Mr & Mrs D Bush




Existing Southern Elevation

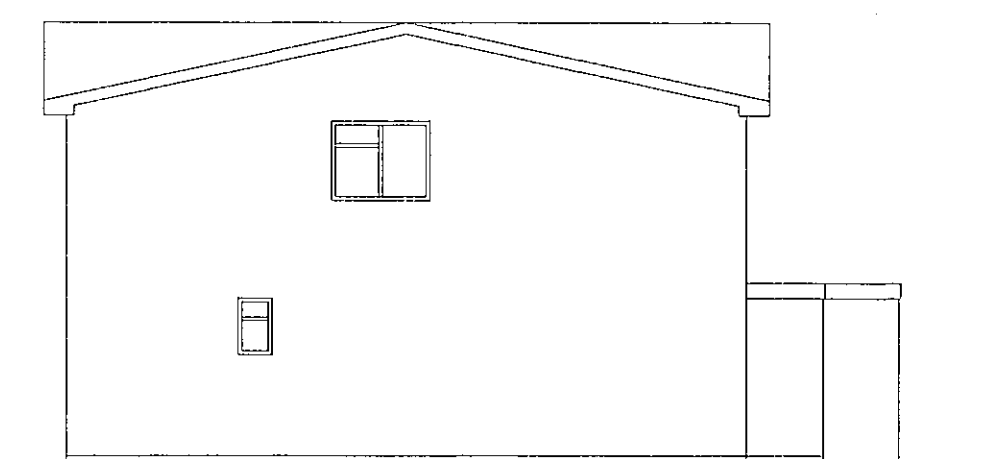


Existing Eastern Elevation




Proposed Southern Elevation

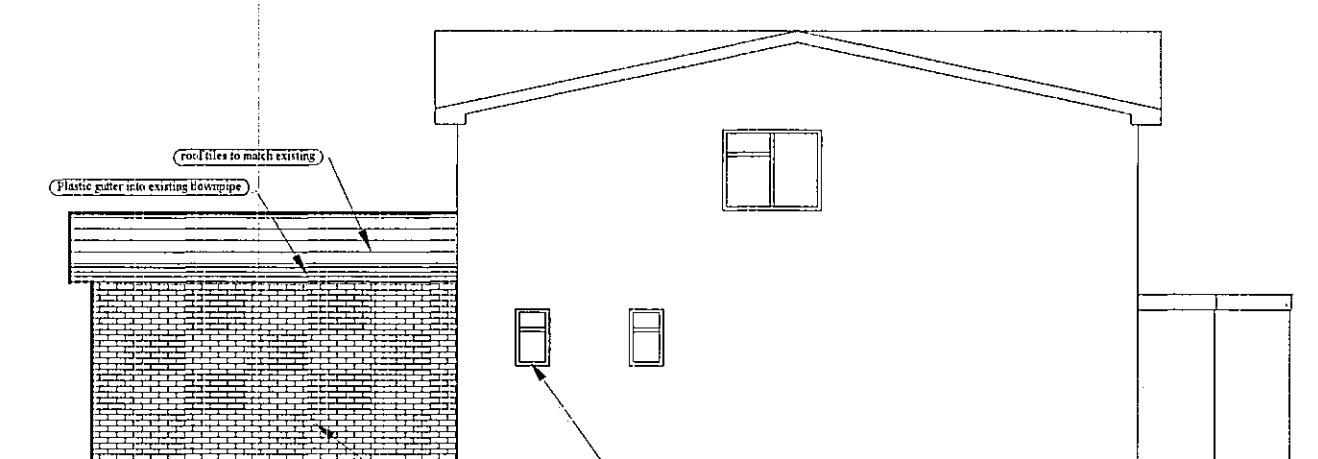


Proposed Eastern Elevation

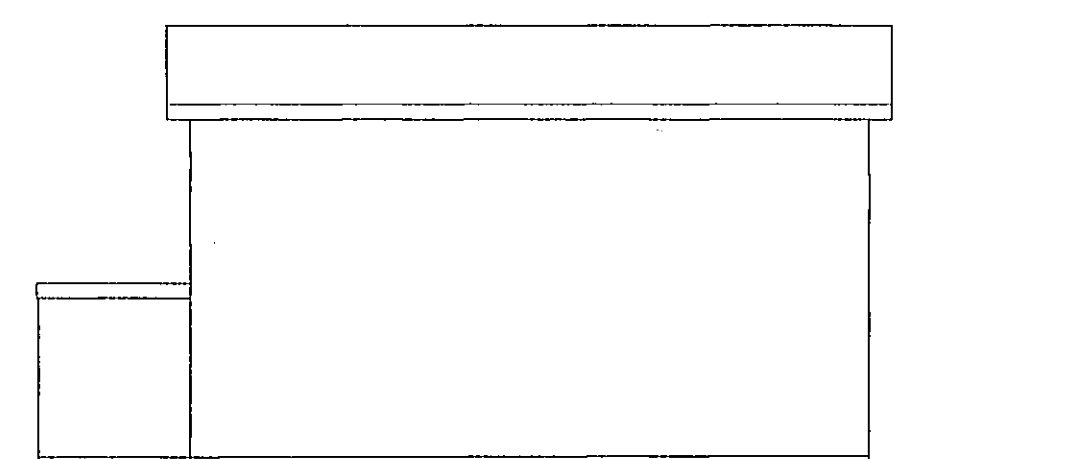

Existing Western Elevation

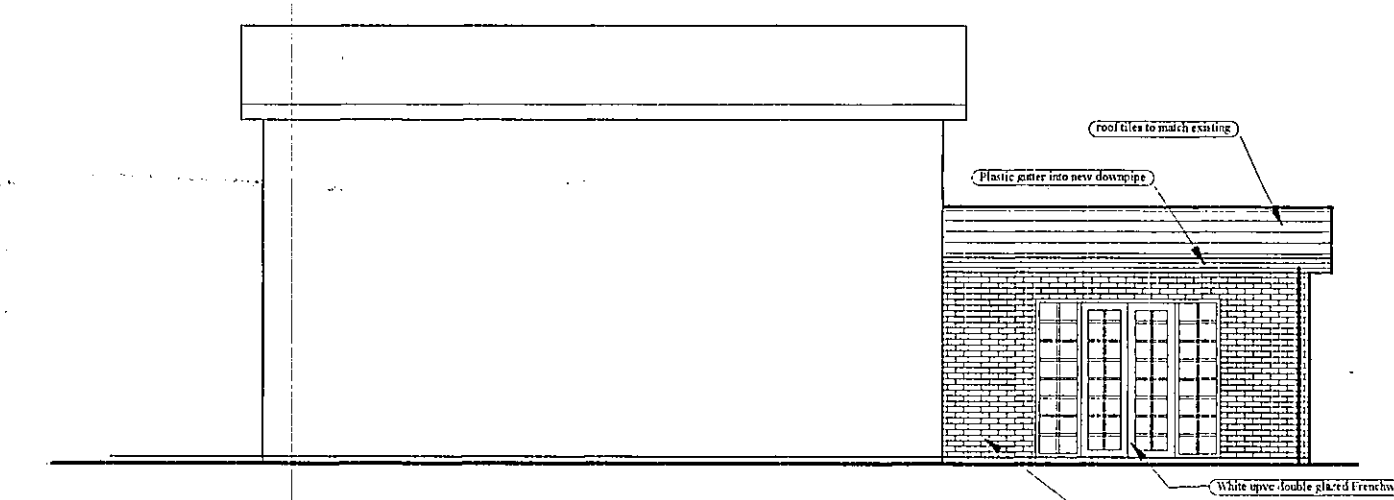

Proposed Western Elevation

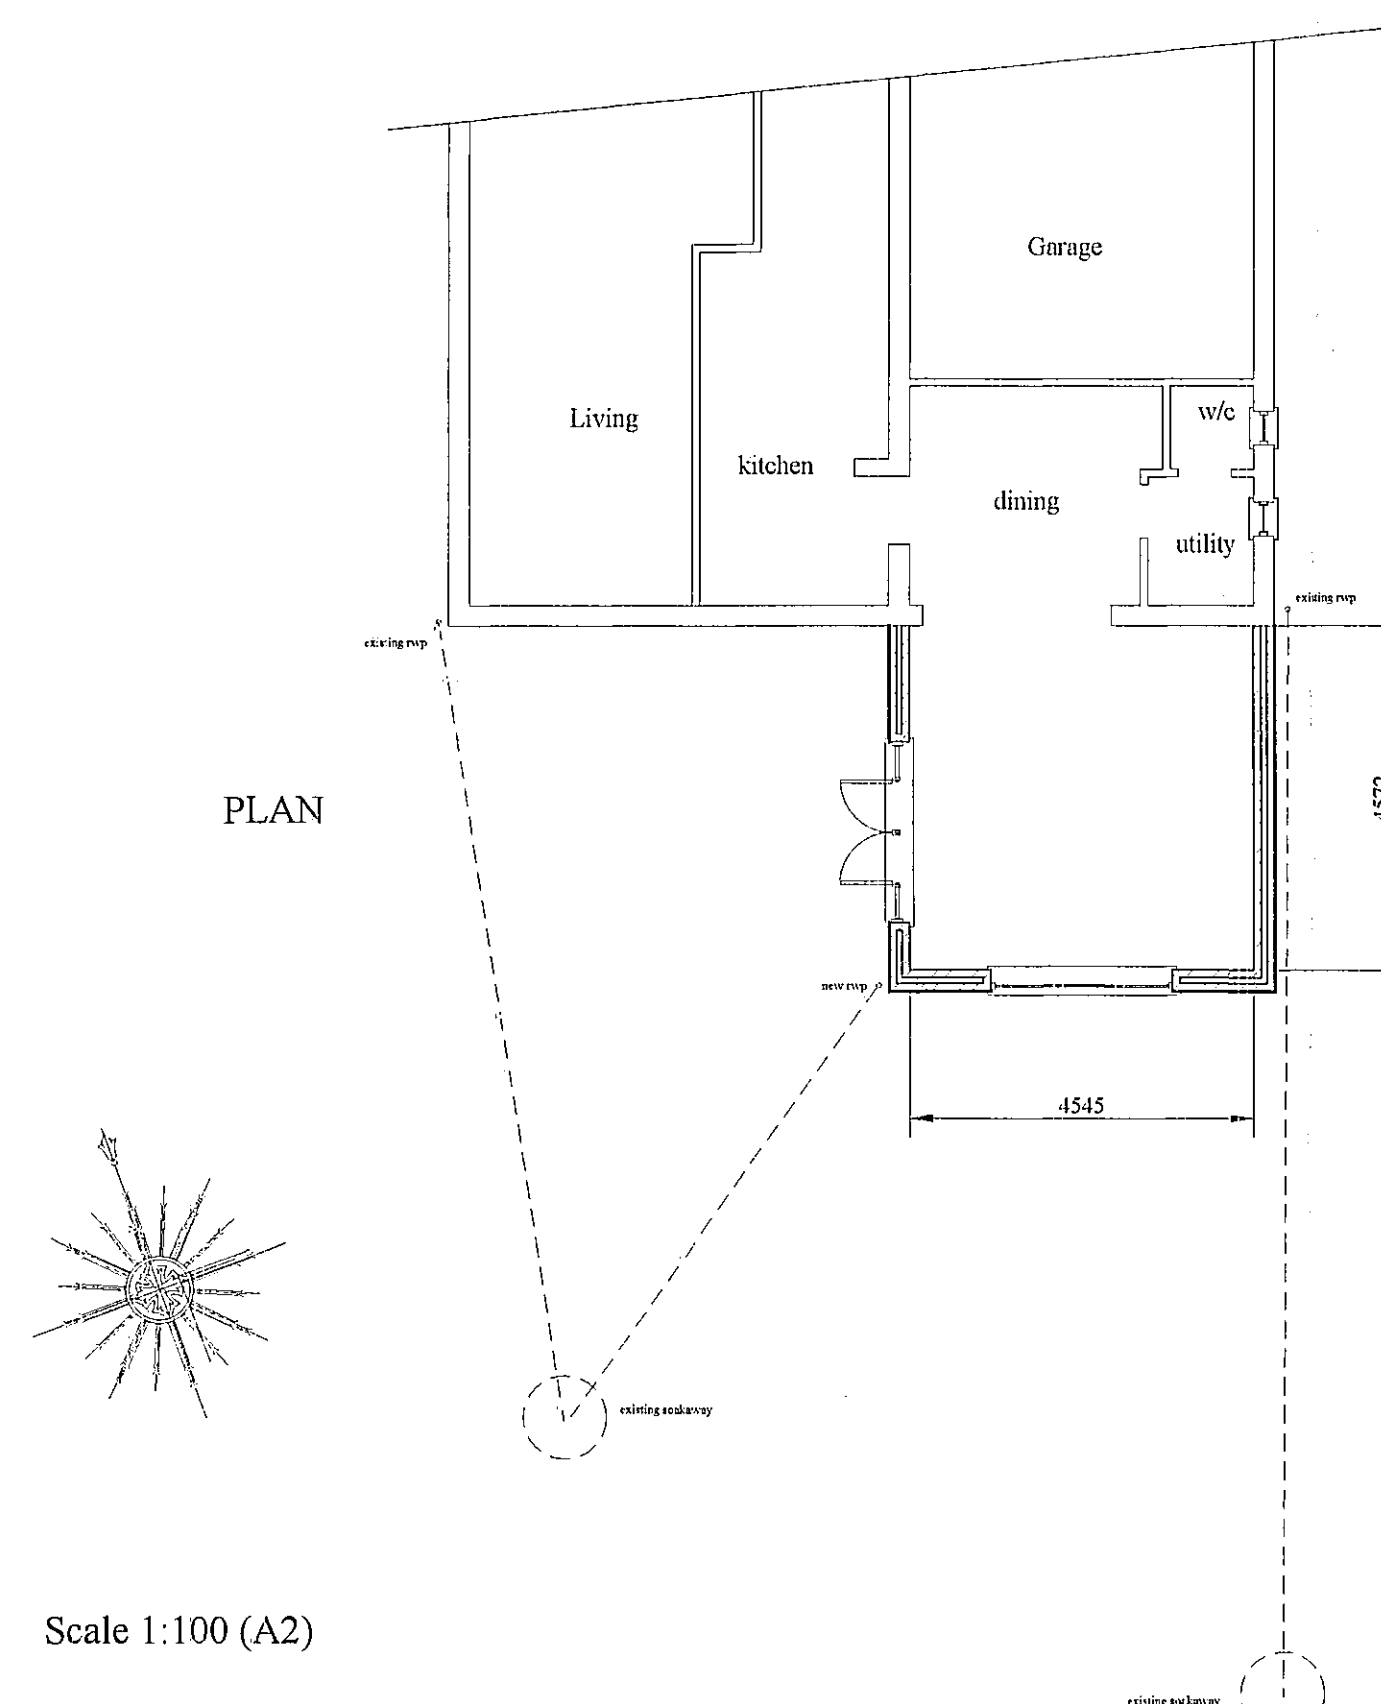

PLAN

Scale 1:100 (A2)

**DETERMINED
PLAN**

SHDC
Planning & Development
26 JAN 2005
Ref: 0093/05

Proposed Dining Extension
31 Old Fendyke Road
Weston Hills
for Mr & Mrs D Bush