
Copyright JKDS Ltd. Do not scale drawings, except for Planning purposes, request any dimensions required.

Rev.	Date	Details
A	29.10.25	Soft landscaping removed. Fencing clarified.
B	16.01.26	Distance between plots increased.
C	16.02.26	Bungalows repositioned to maximise gardens
D	17.02.25	Nth Plot garage located 2.0m from boundary

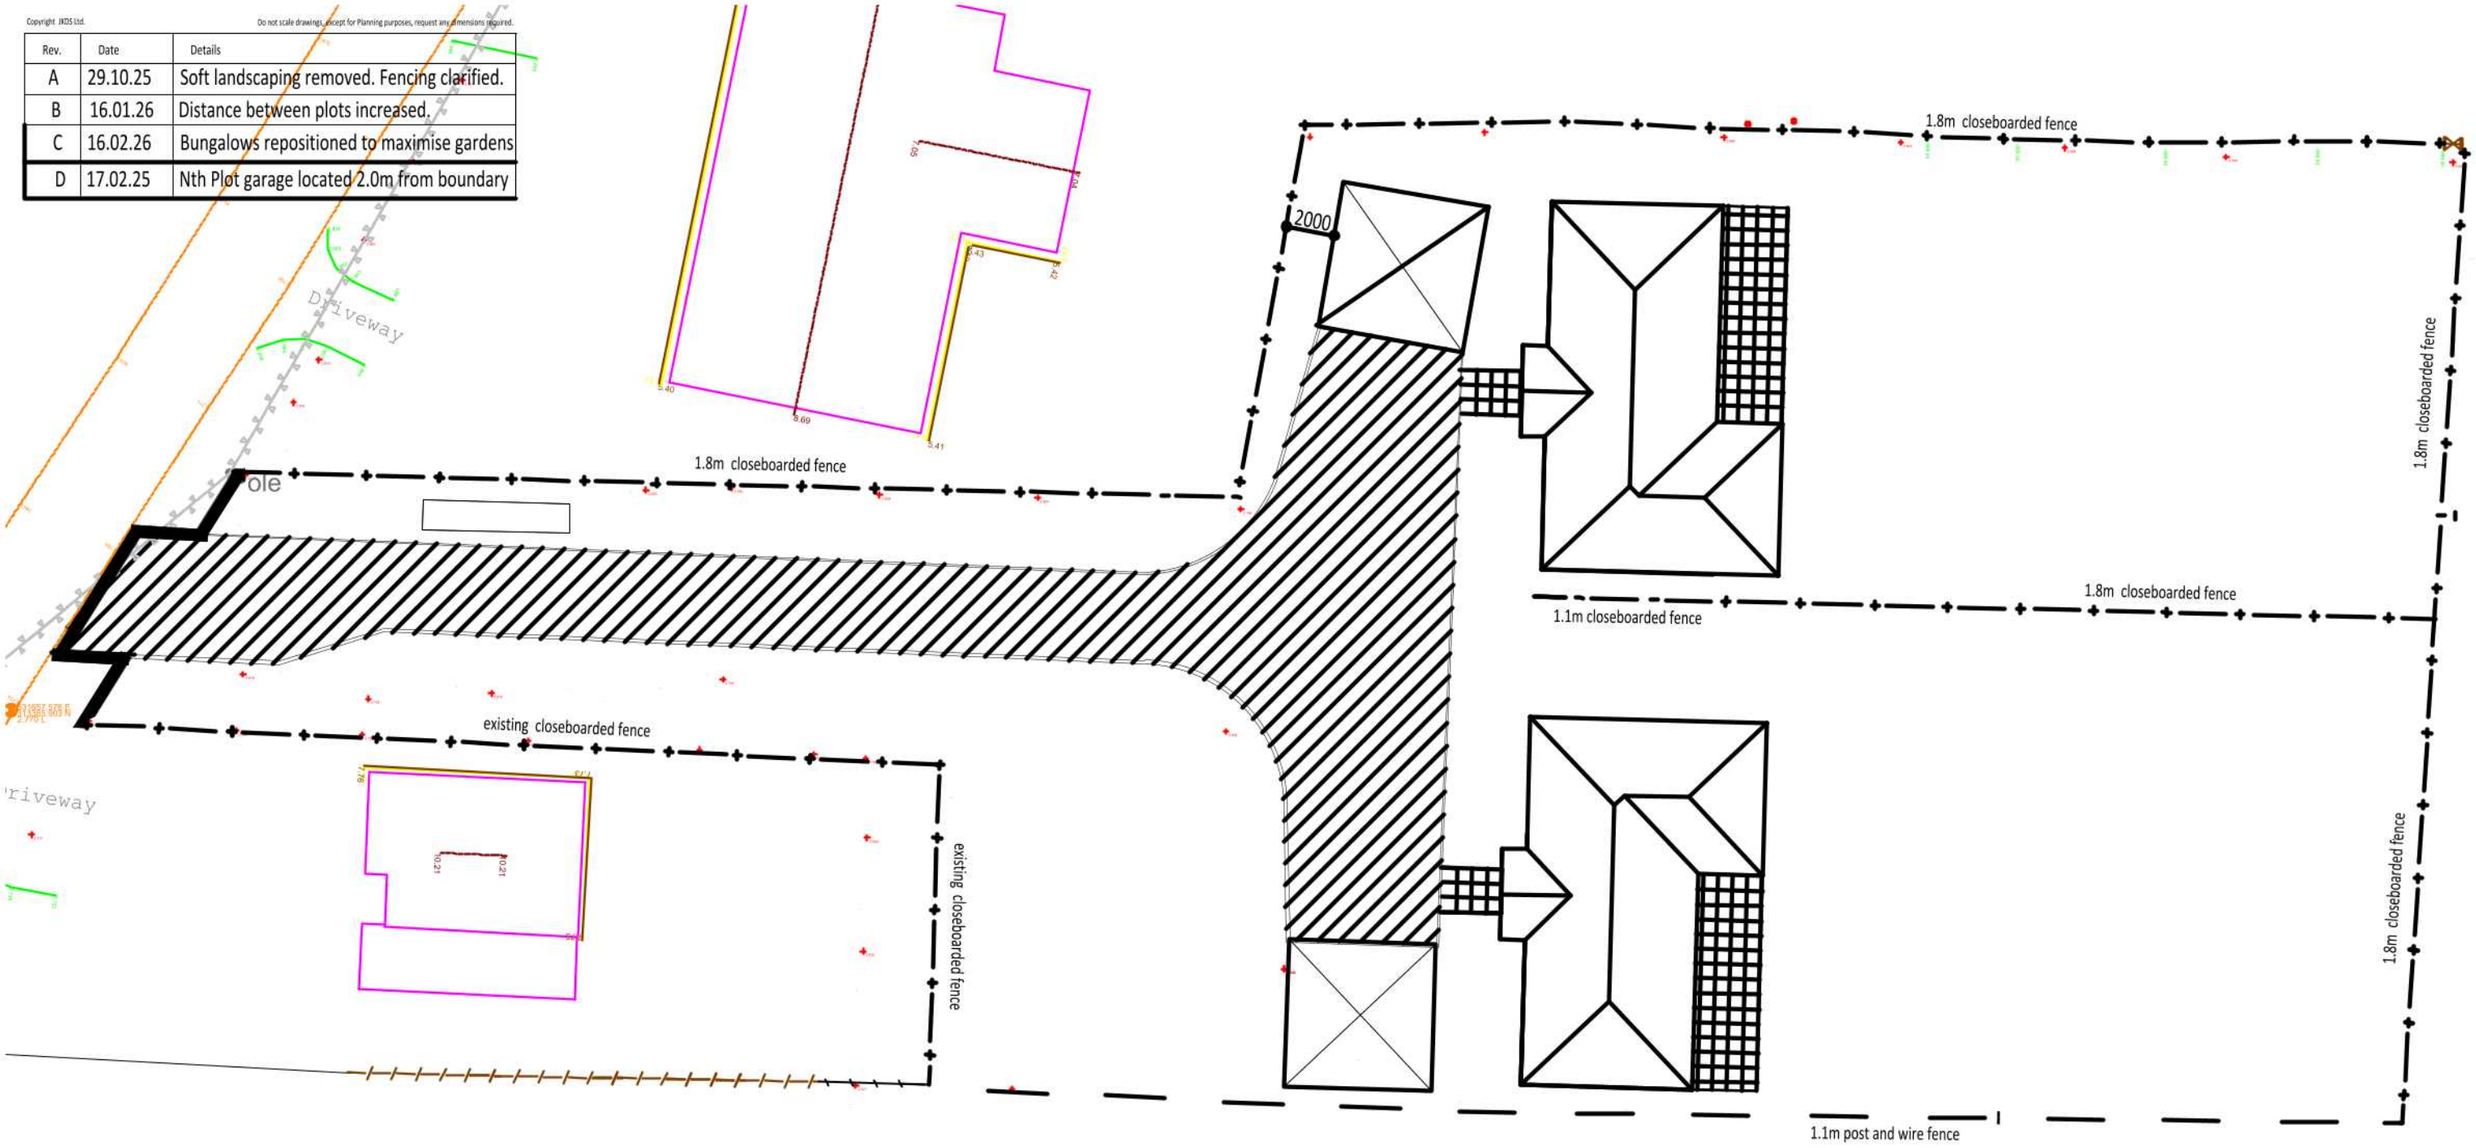

BRINDLE BLOCK PAVING TO ACCESS AND PARKING/ TURNING AREAS.

BRADSTONE TEXTURED BUFF PAVING SLABS

= 1.1m high post and wire fence.

= 1.1m high close boarded fence

= 1.8m high close boarded fence.

Client:	Proposal:	Scale @ A3	Title
LGDESIGNAND BUILD	WESTERLEY, BACK LANE, WHAPLODE DROVE	1 : 250	PROPOSED HARD LANDSCAPING
		Dwg No. 25. 3651. 05	

JANICE KENDRICK DESIGN SERVICES e-mail- jkds@talk21.com tel : 07711 007209