
Copyright JKDS Ltd.

Do not scale drawings, except for Planning purposes, request any dimensions required.

Rev.	Date	Details
A	21.02.26	Update to revised layout Sctn 96A applctn.

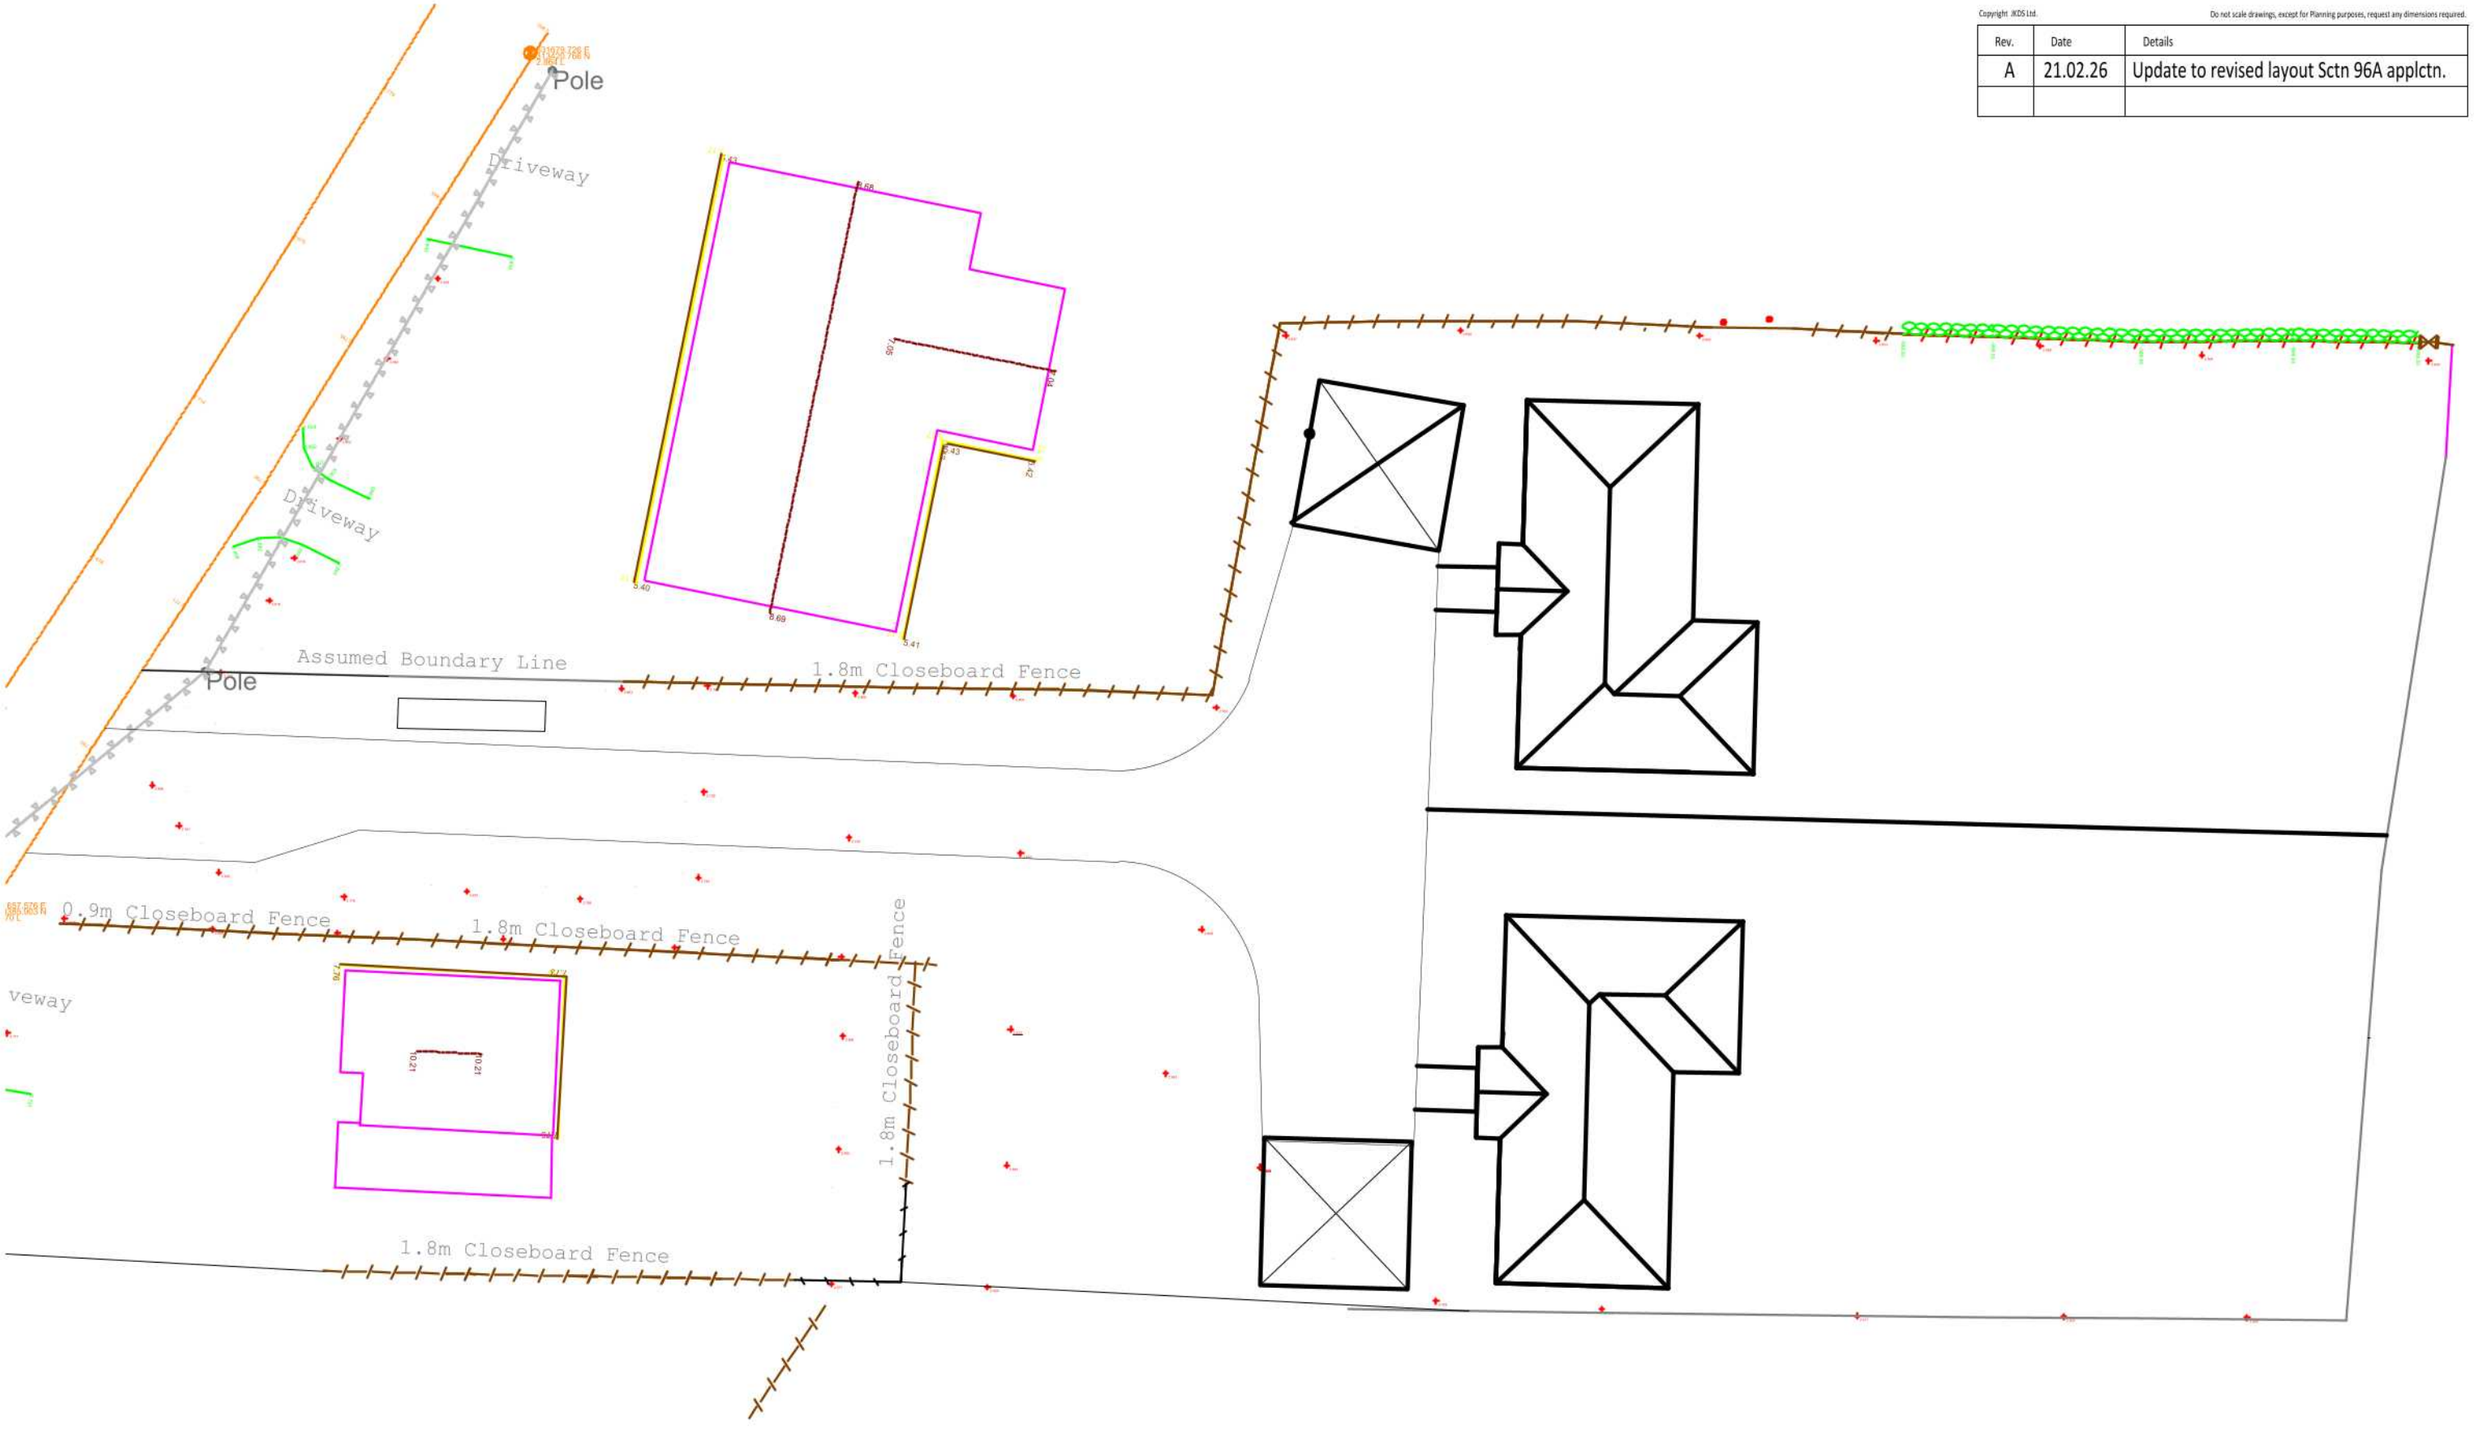

Client: LGDESIGNAND BUILD	Proposal: WESTERLEY, BACK LANE, WHAPLODE DROVE	Scale @ A3 1 : 250	Title BLOCK PLAN
		Dwg No. 25. 3651. 01	

JANICE KENDRICK DESIGN SERVICES e-mail- jkds@talk21.com tel : 07711 007209