
Copyright JKDS Ltd.

Do not scale drawings, except for Planning purposes, request any dimensions required.

Rev.	Date	Details

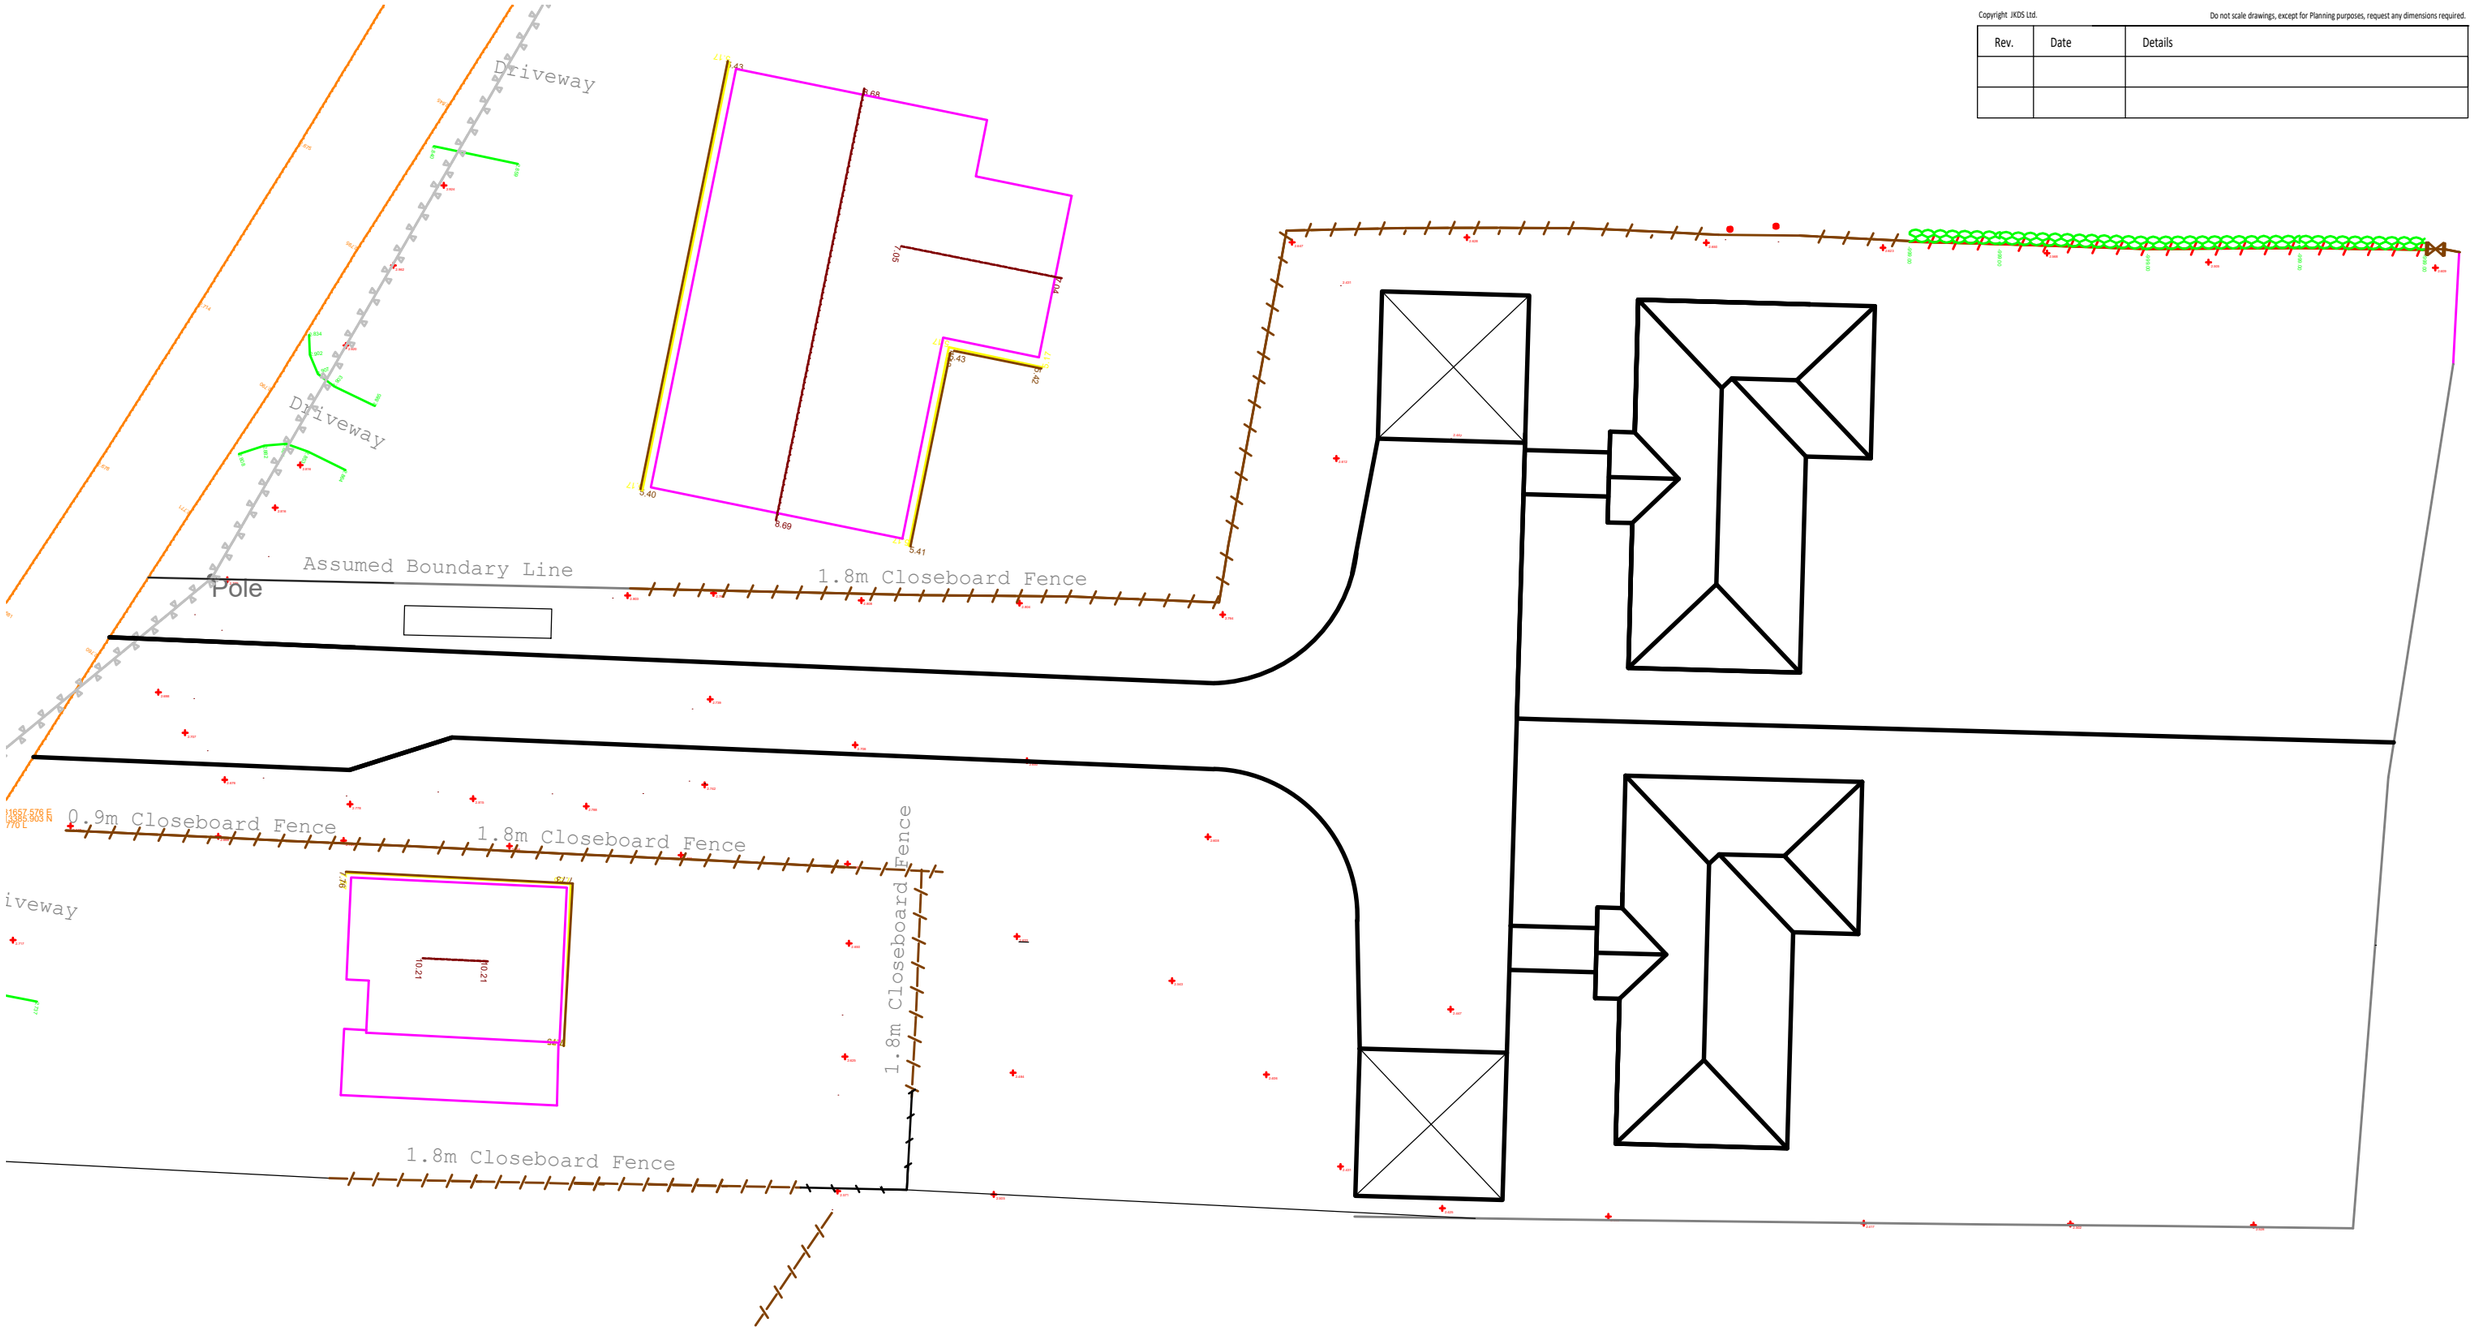

partner LABC

Client:	Proposal:	Scale @ A3	Title
LGDESIGNAND BUILD	WESTERLEY, BACK LANE, WHAPLODE DROVE	1 : 250	BLOCK PLAN
		Dwg No. 25. 3651. 01	

JANICE KENDRICK DESIGN SERVICES e-mail- jkds@talk21.com tel : 07711 007209