


242

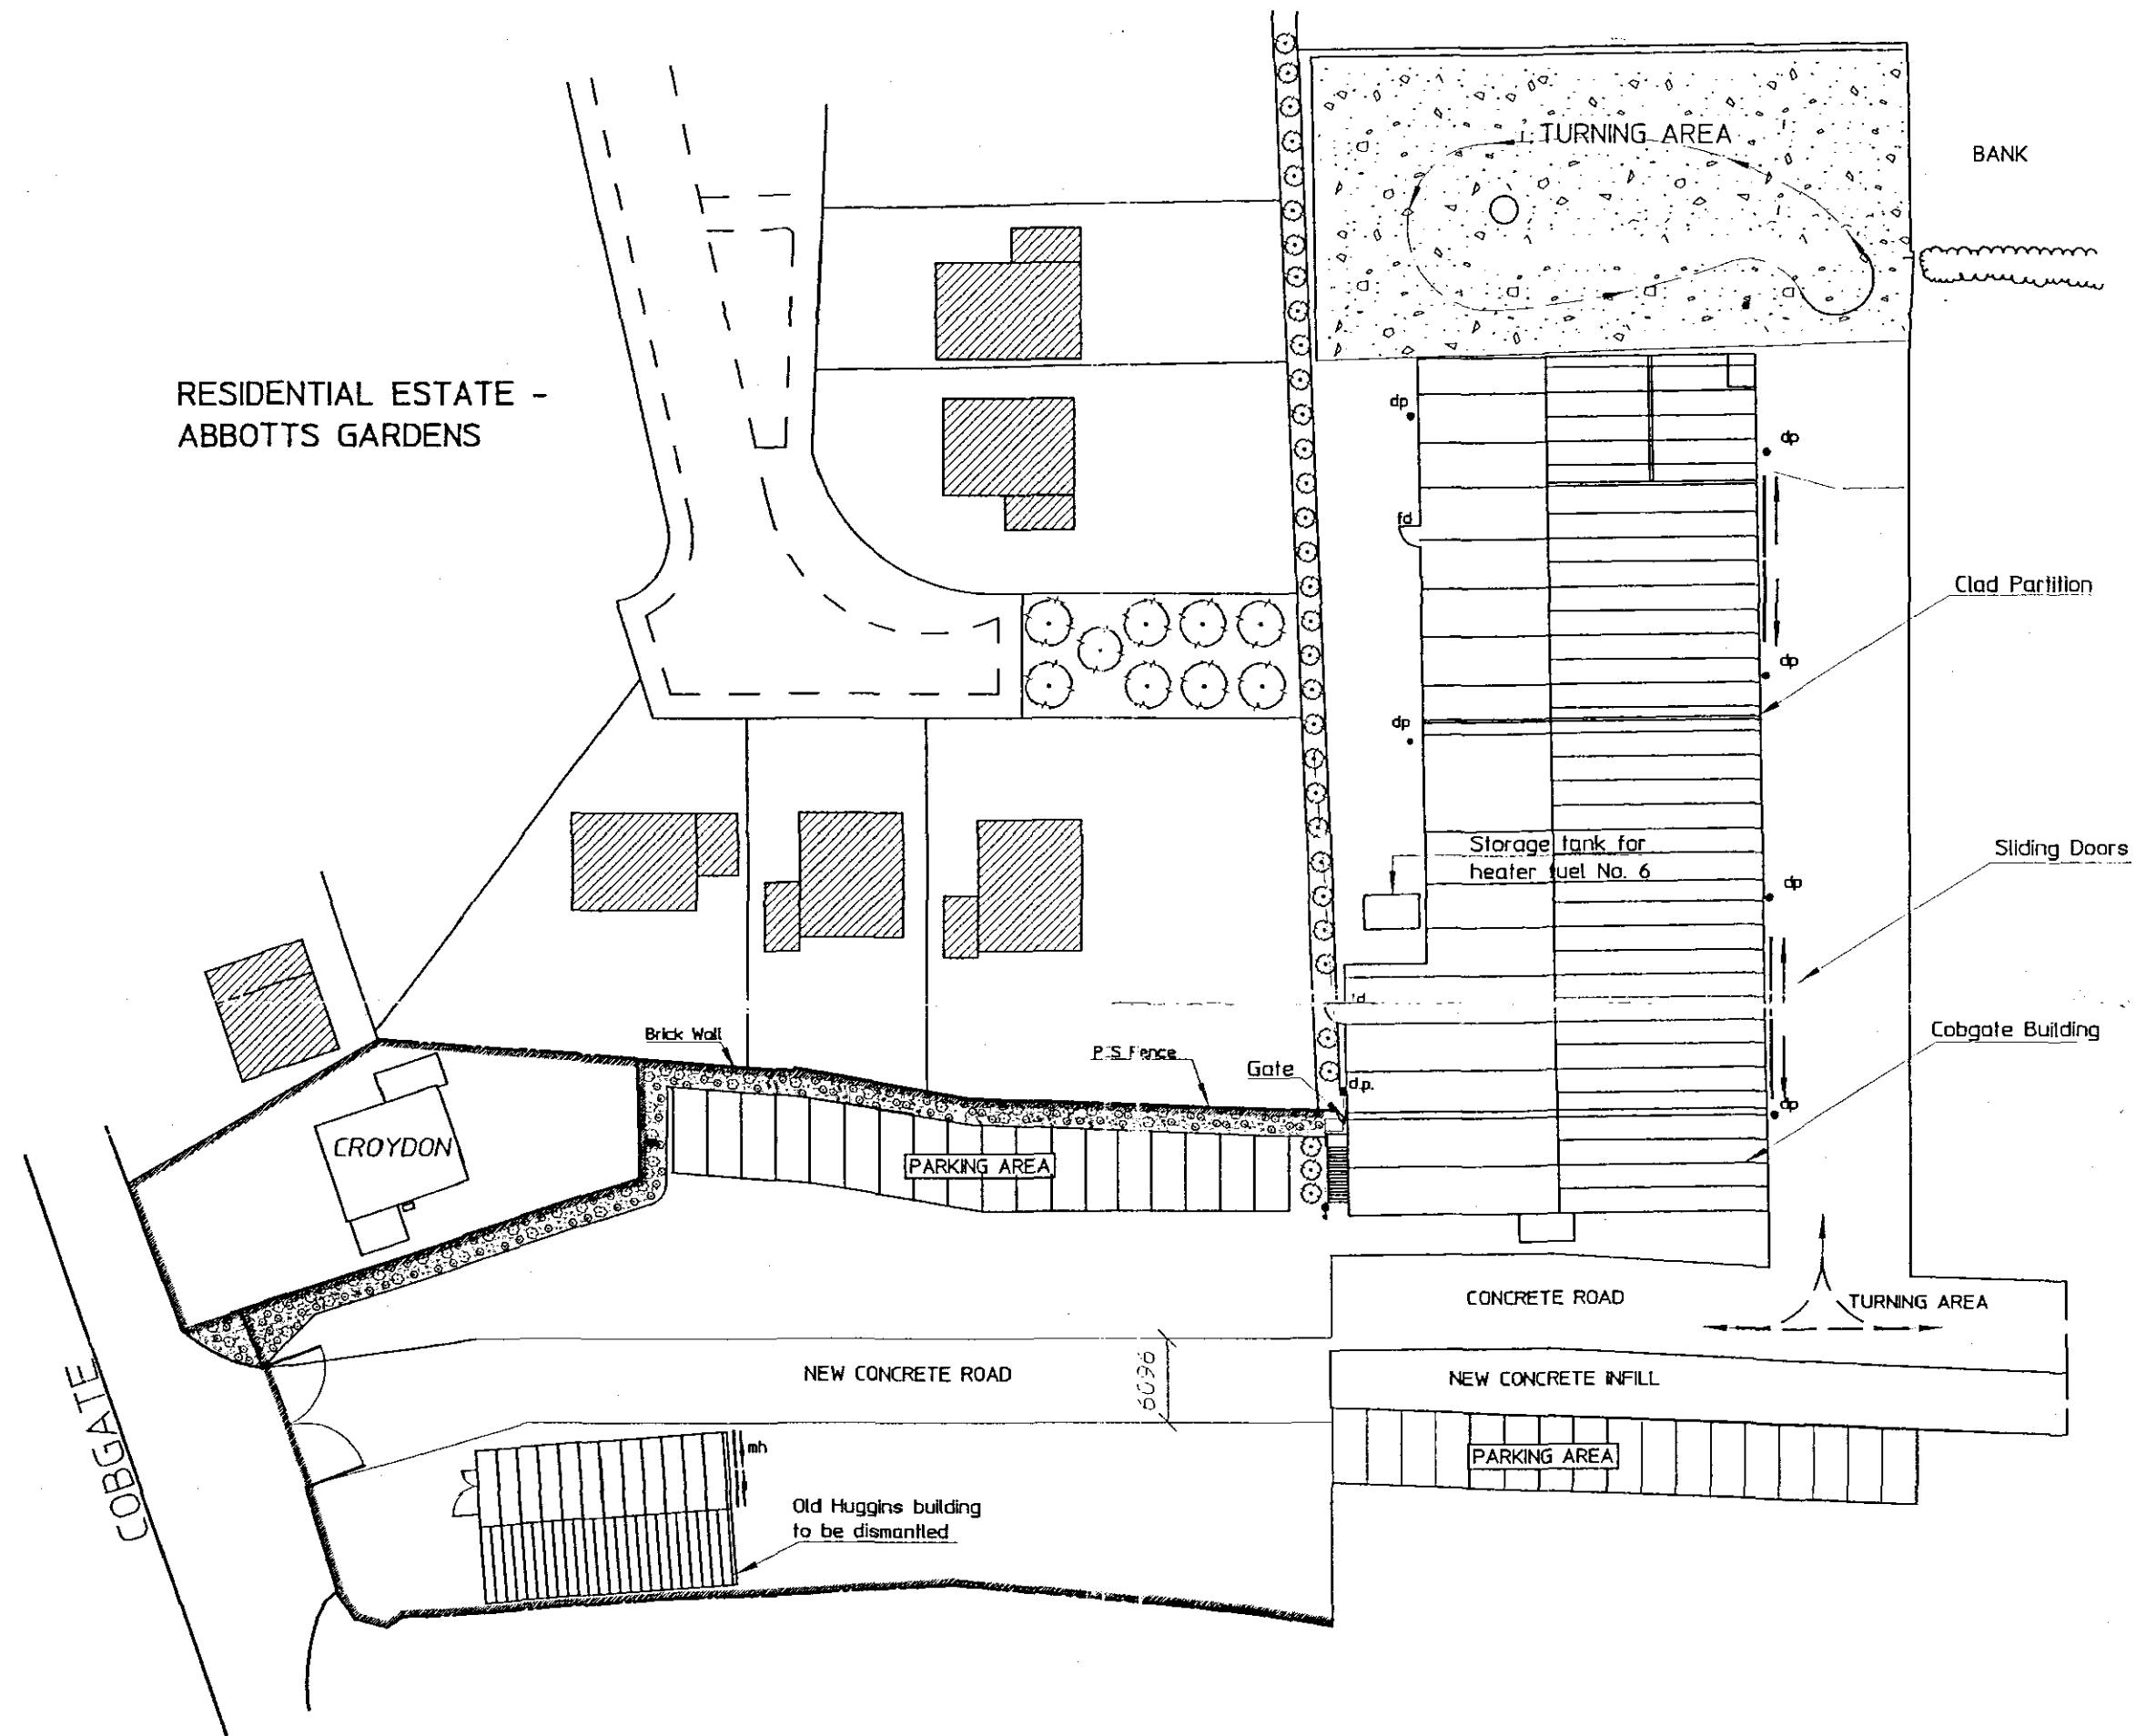

SCALE- 1:500

D A GREEN & SONS LTD. WHAPLODE, SPALDING, Lincs. PE12 6TL. TEL. 01406 370585 FAX. 01406 370766				BY C.L.F.	PROJECT: Proposed New Road
				DATE 29/11/05	SITE: D.A.Greens Whaplode
				CHKD	
	REVISION	BY	DATE	DATE	DRG No. NRd-01