


242

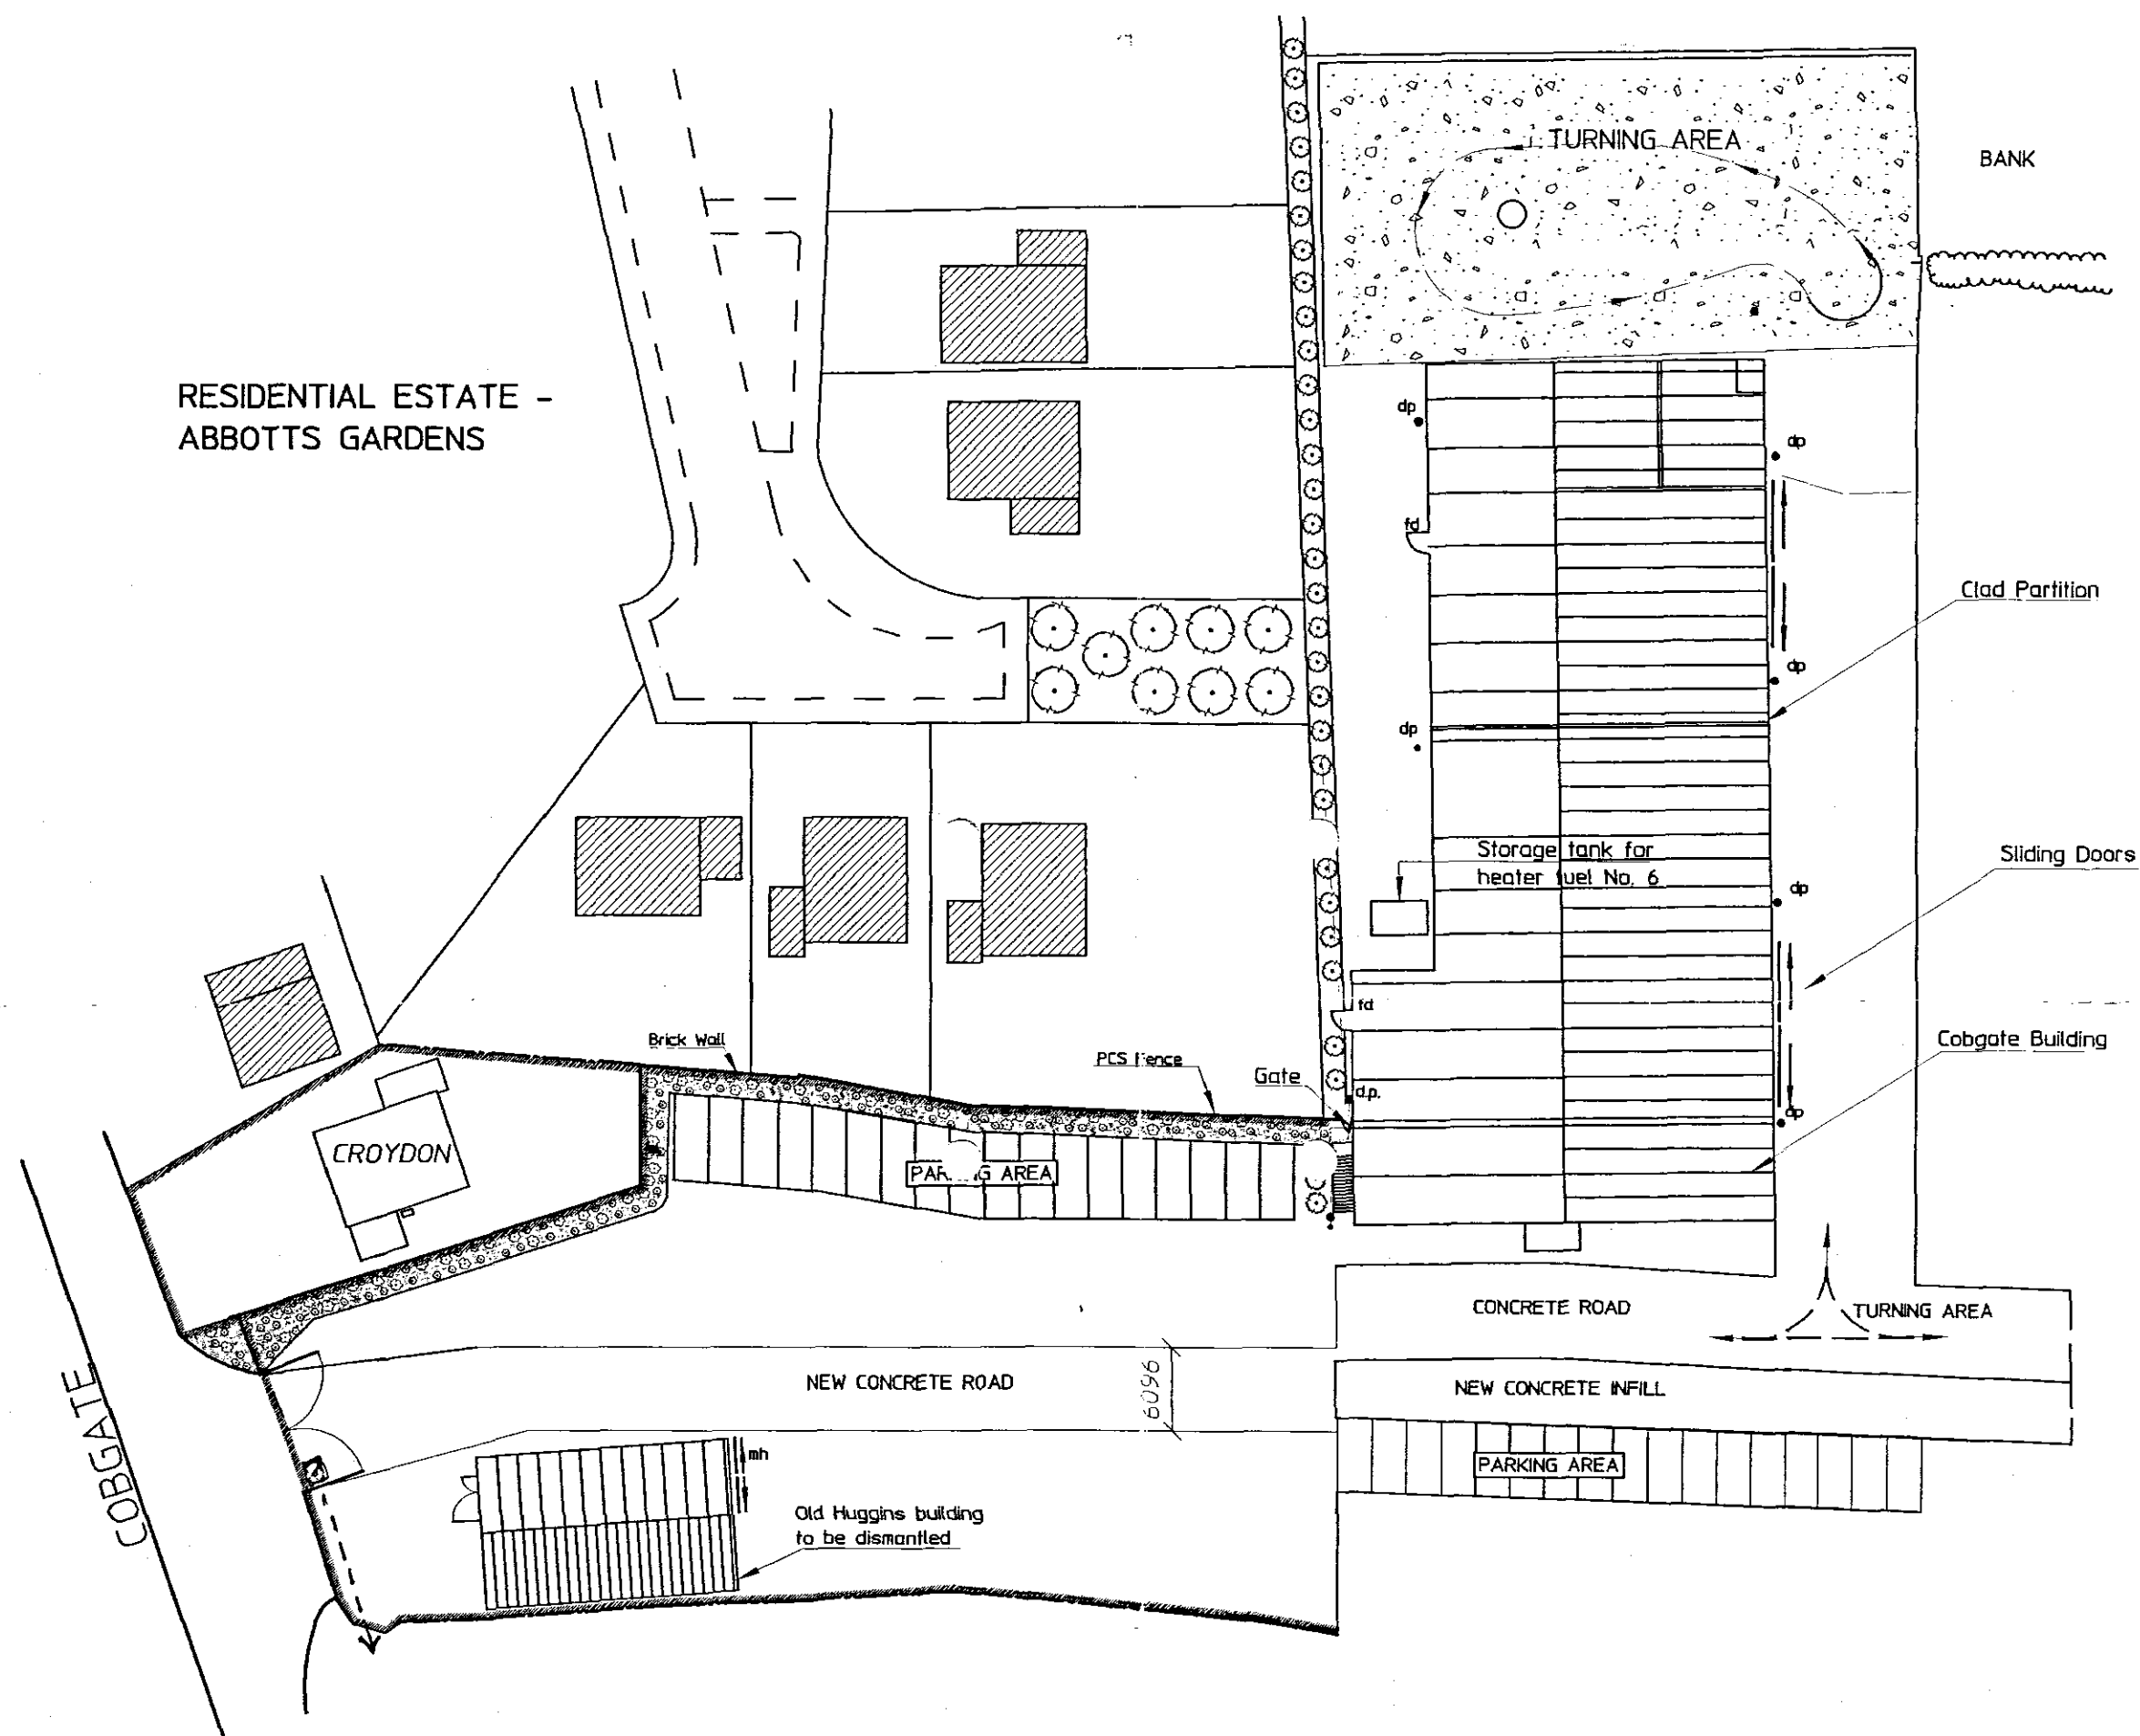

SCALE- 1:500

D A GREEN & SONS LTD.
WHAPLODE, SPALDING, Lincs. PE12 6TL.
TEL. 01406 370585 FAX. 01406 370766

				BY C.L.F.
				DATE 29/11/05
				CHKD
REVISION	BY	DATE	DATE	

PROJECT: Proposed New Road
SITE: D.A.Greens Whaplode
DRG No. NRd-01