




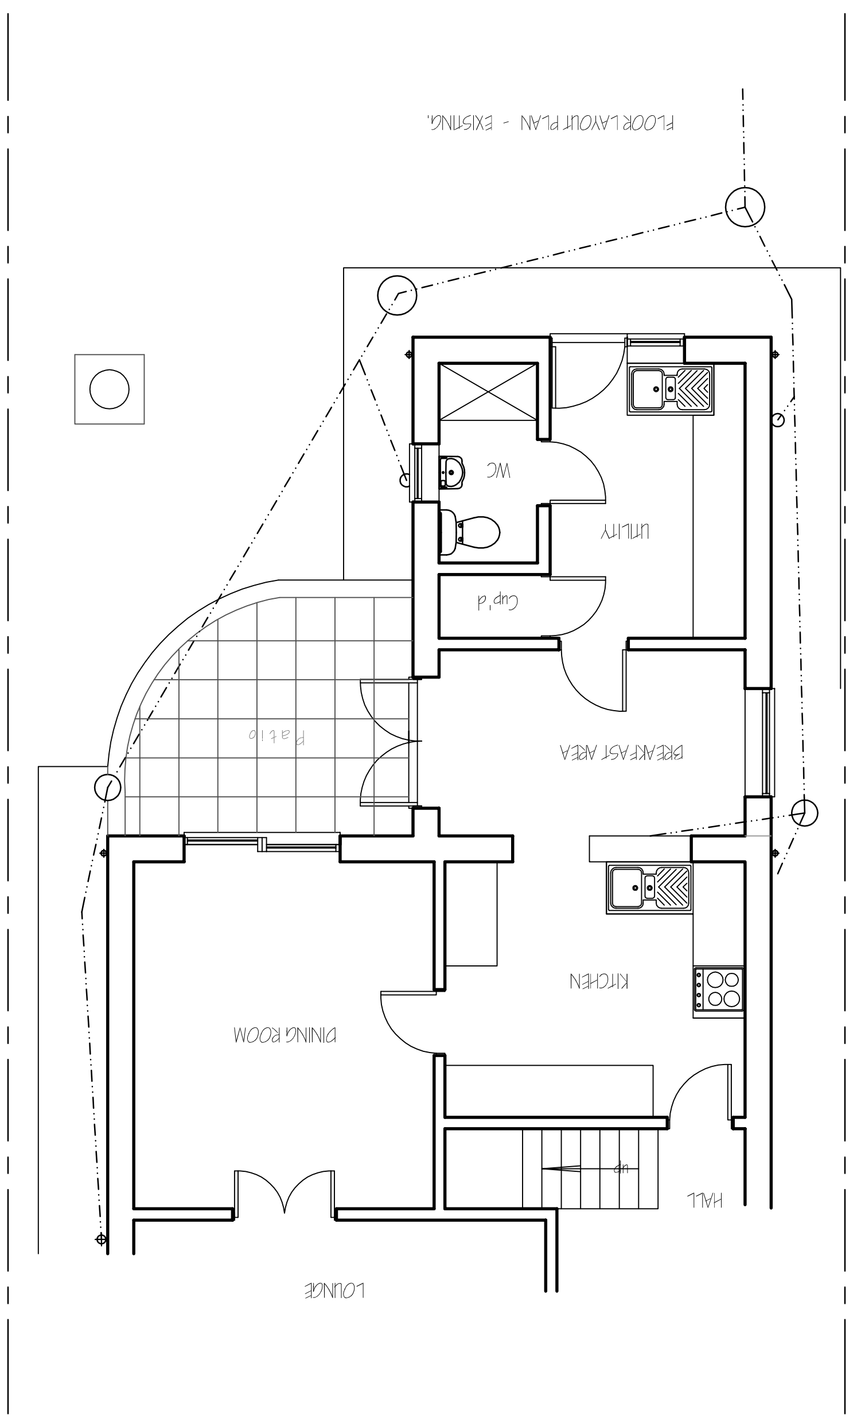


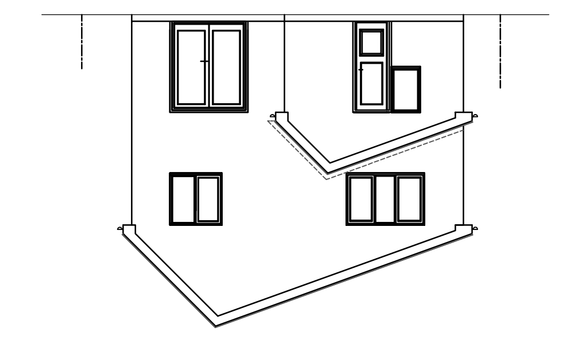


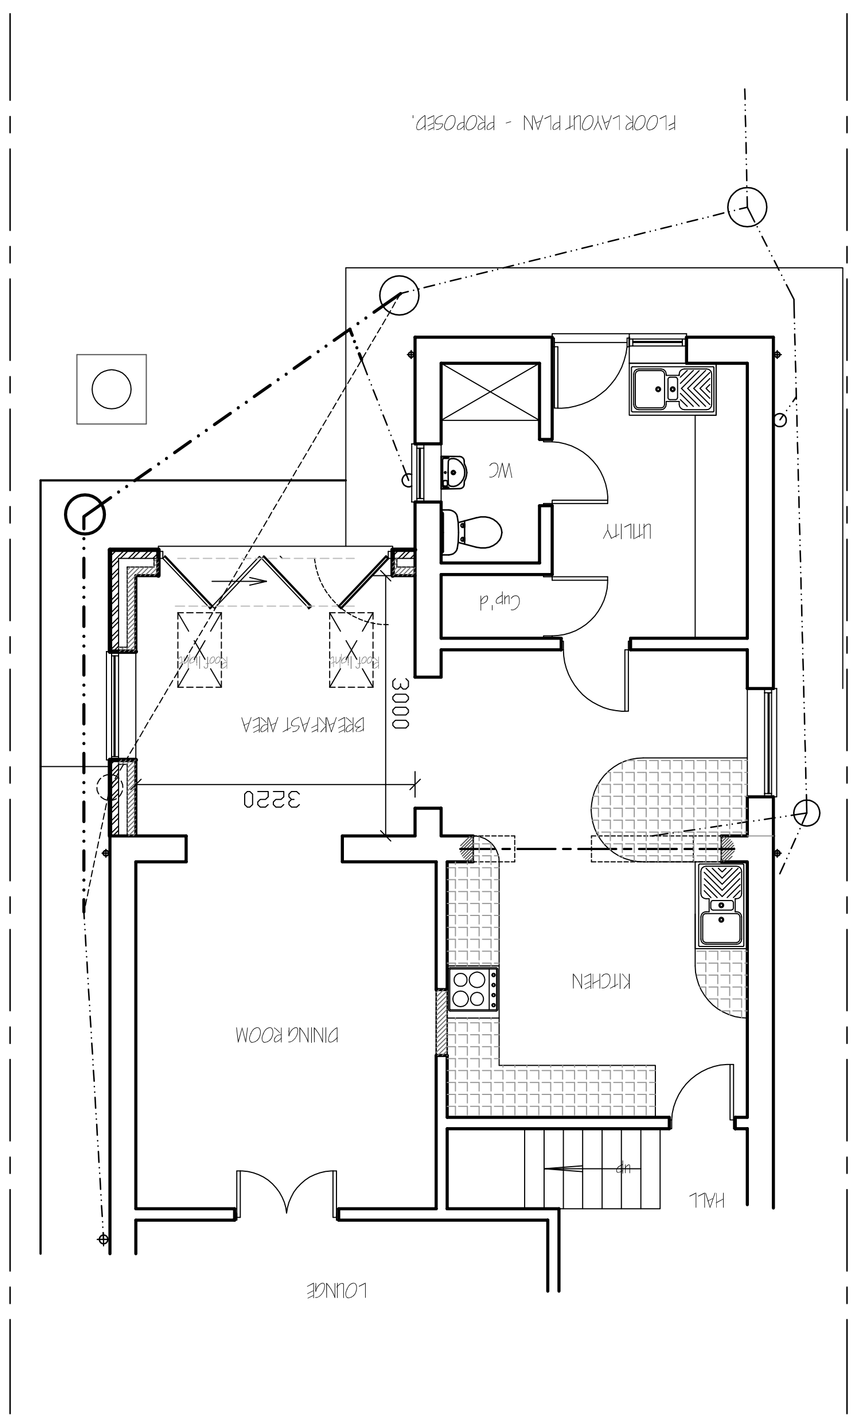

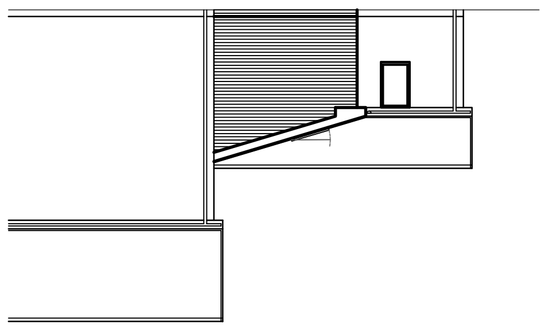

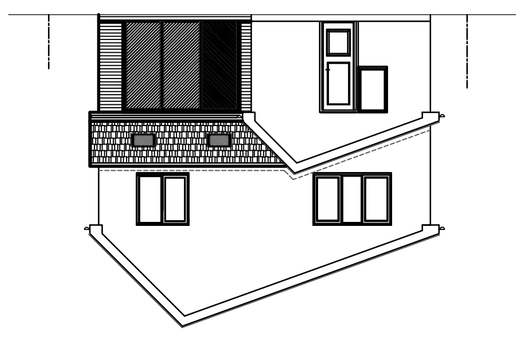

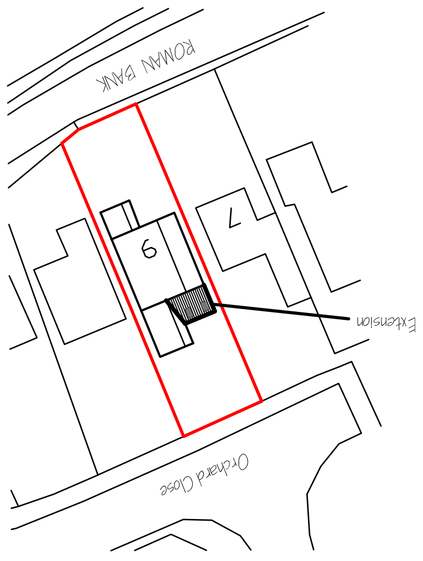

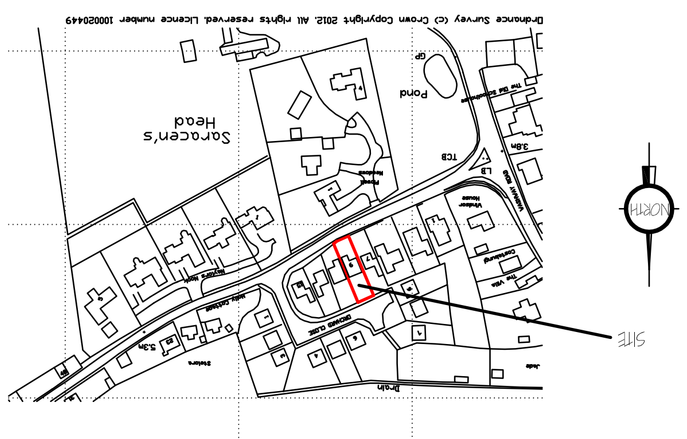

Project

EXTENSIONS & ALTERATIONS.
FOUNTAIN LODGE, 9 ROWAN PARK,
SPARCENS HEAD,
SPALDING, LINC'S, PE12 8AS.

Client

MR & MRS A STAFFORD.

Drawing

LOCATION & SITE LAYOUT PLANS.

Job Ref.	Drawing No.
9276-18.	01.

Date	Drawn
JAN' 18.	GEM.

Scales

AS INDICATED.

DO NOT SCALE FROM THIS DRAWING

This drawing is copyright and may not be loaned, traced, photographed or used for any other purpose other than that for which it is issued. The General Contractor is to check all dimensions on site and report any discrepancies to the Architect. All details shown on this drawing including foundations are based upon typical site conditions related to the area. No responsibility can be accepted for abnormal conditions which may be encountered during construction unless reported to the Architect at that design amendments may be considered. Site and survey are recommended in respect of foundations to establish specific site conditions before foundation work is undertaken. This drawing is limited in the tenure of information contained and does not purport to contain a full specification of the works. It is necessary to refer to the Specification and any representative thereof, & the client or their appointed agents responsibility to satisfy themselves that the proposal complies with all relevant requirements of the Building Regulations and any other statutory requirements. This drawing must not be used as a contract document alone. The works will not be supervised or certified on site by G.R. Merchant or