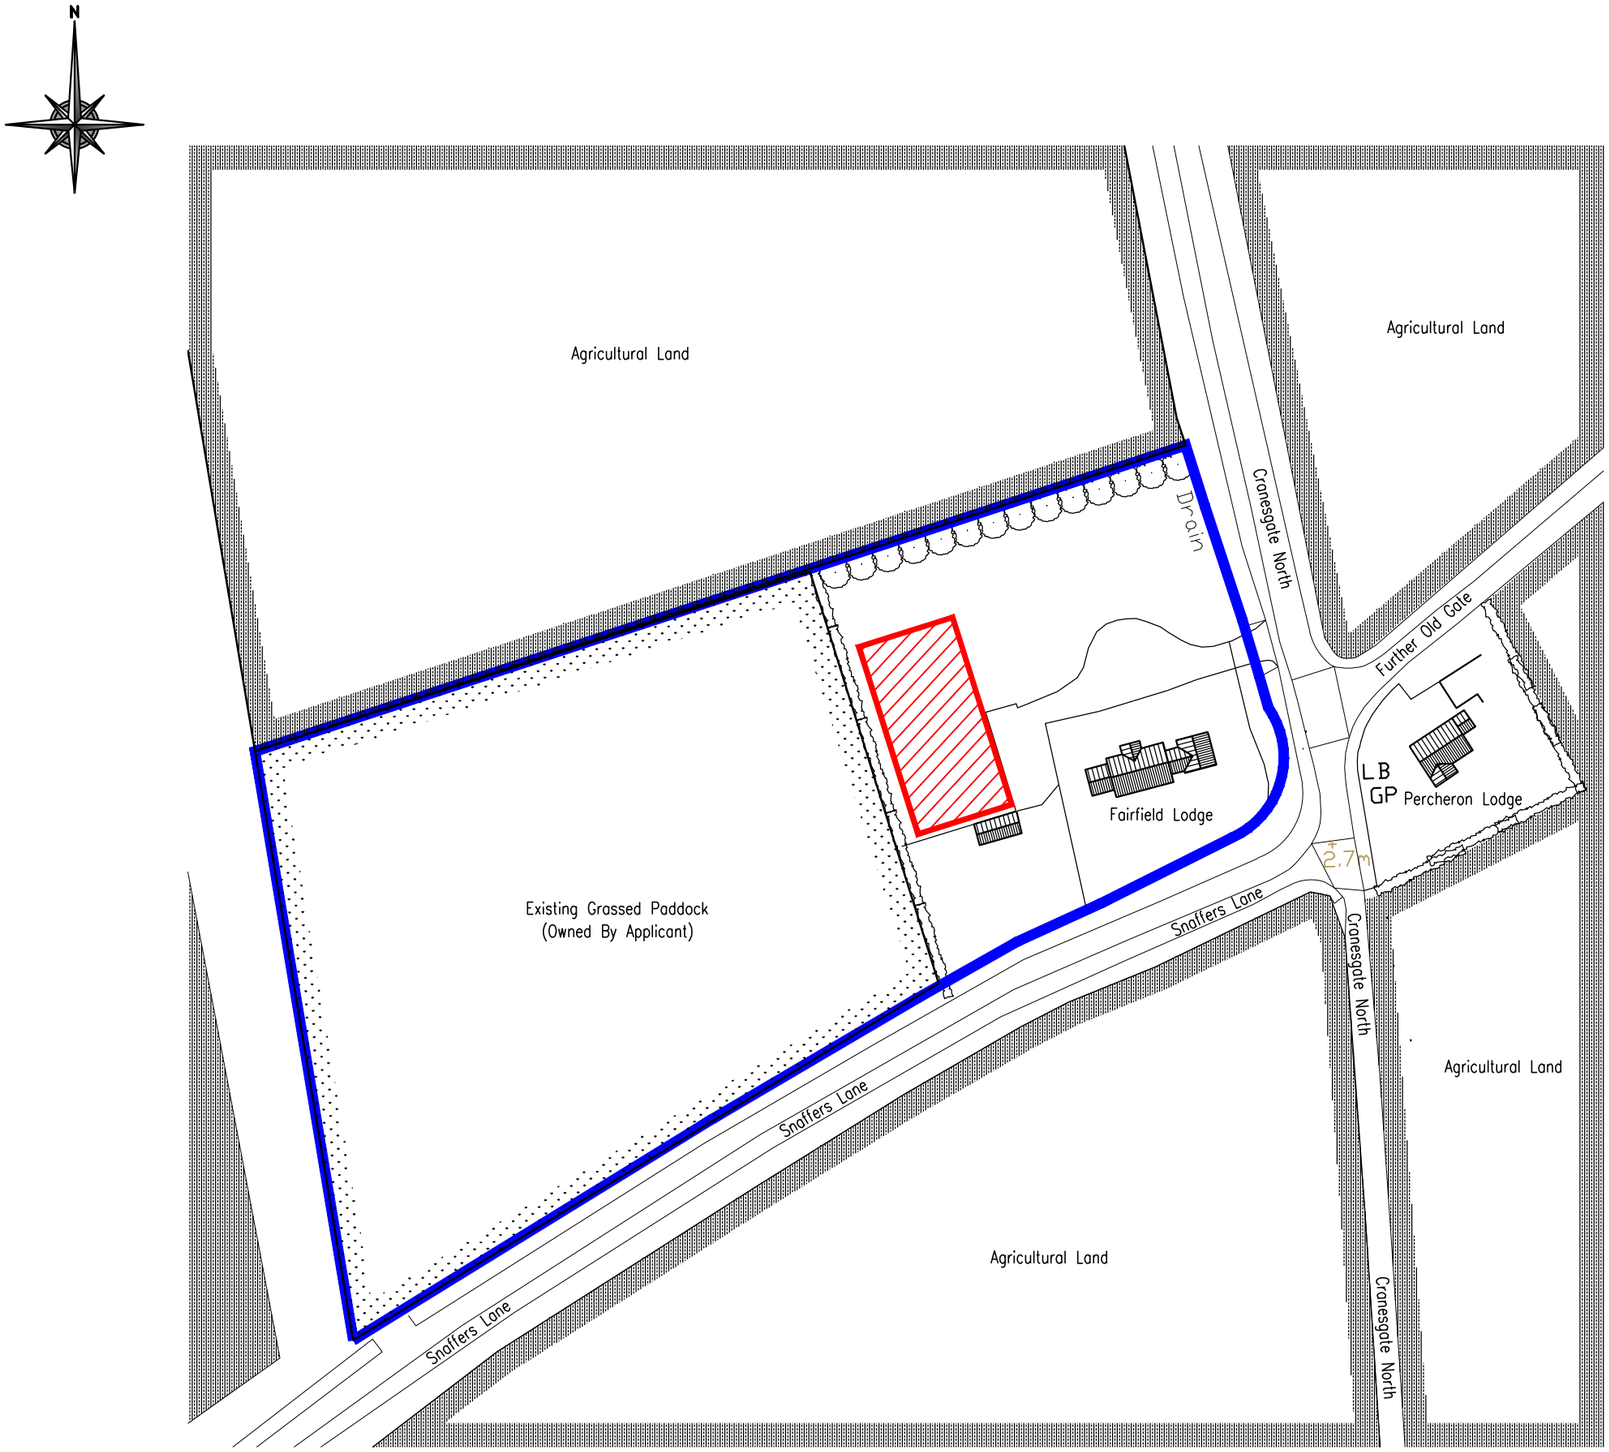


Rev	Date	Remarks

Status

FOR PLANNING

Project

Proposed Menargerie at
Fairfield Lodge,
Cranesgate North, Whaplode,
Spalding, Lincs. PE12 6TY

Title

Proposed Site
Location Plan

For Mr & Mrs Hoyles

Date	Feb. '20	Scale	1:1250 @A3
Drawn	JL	Checked	MAS
Design	-	File Name	PM-AH-01

DRG No. PM-AH-01

Rev -