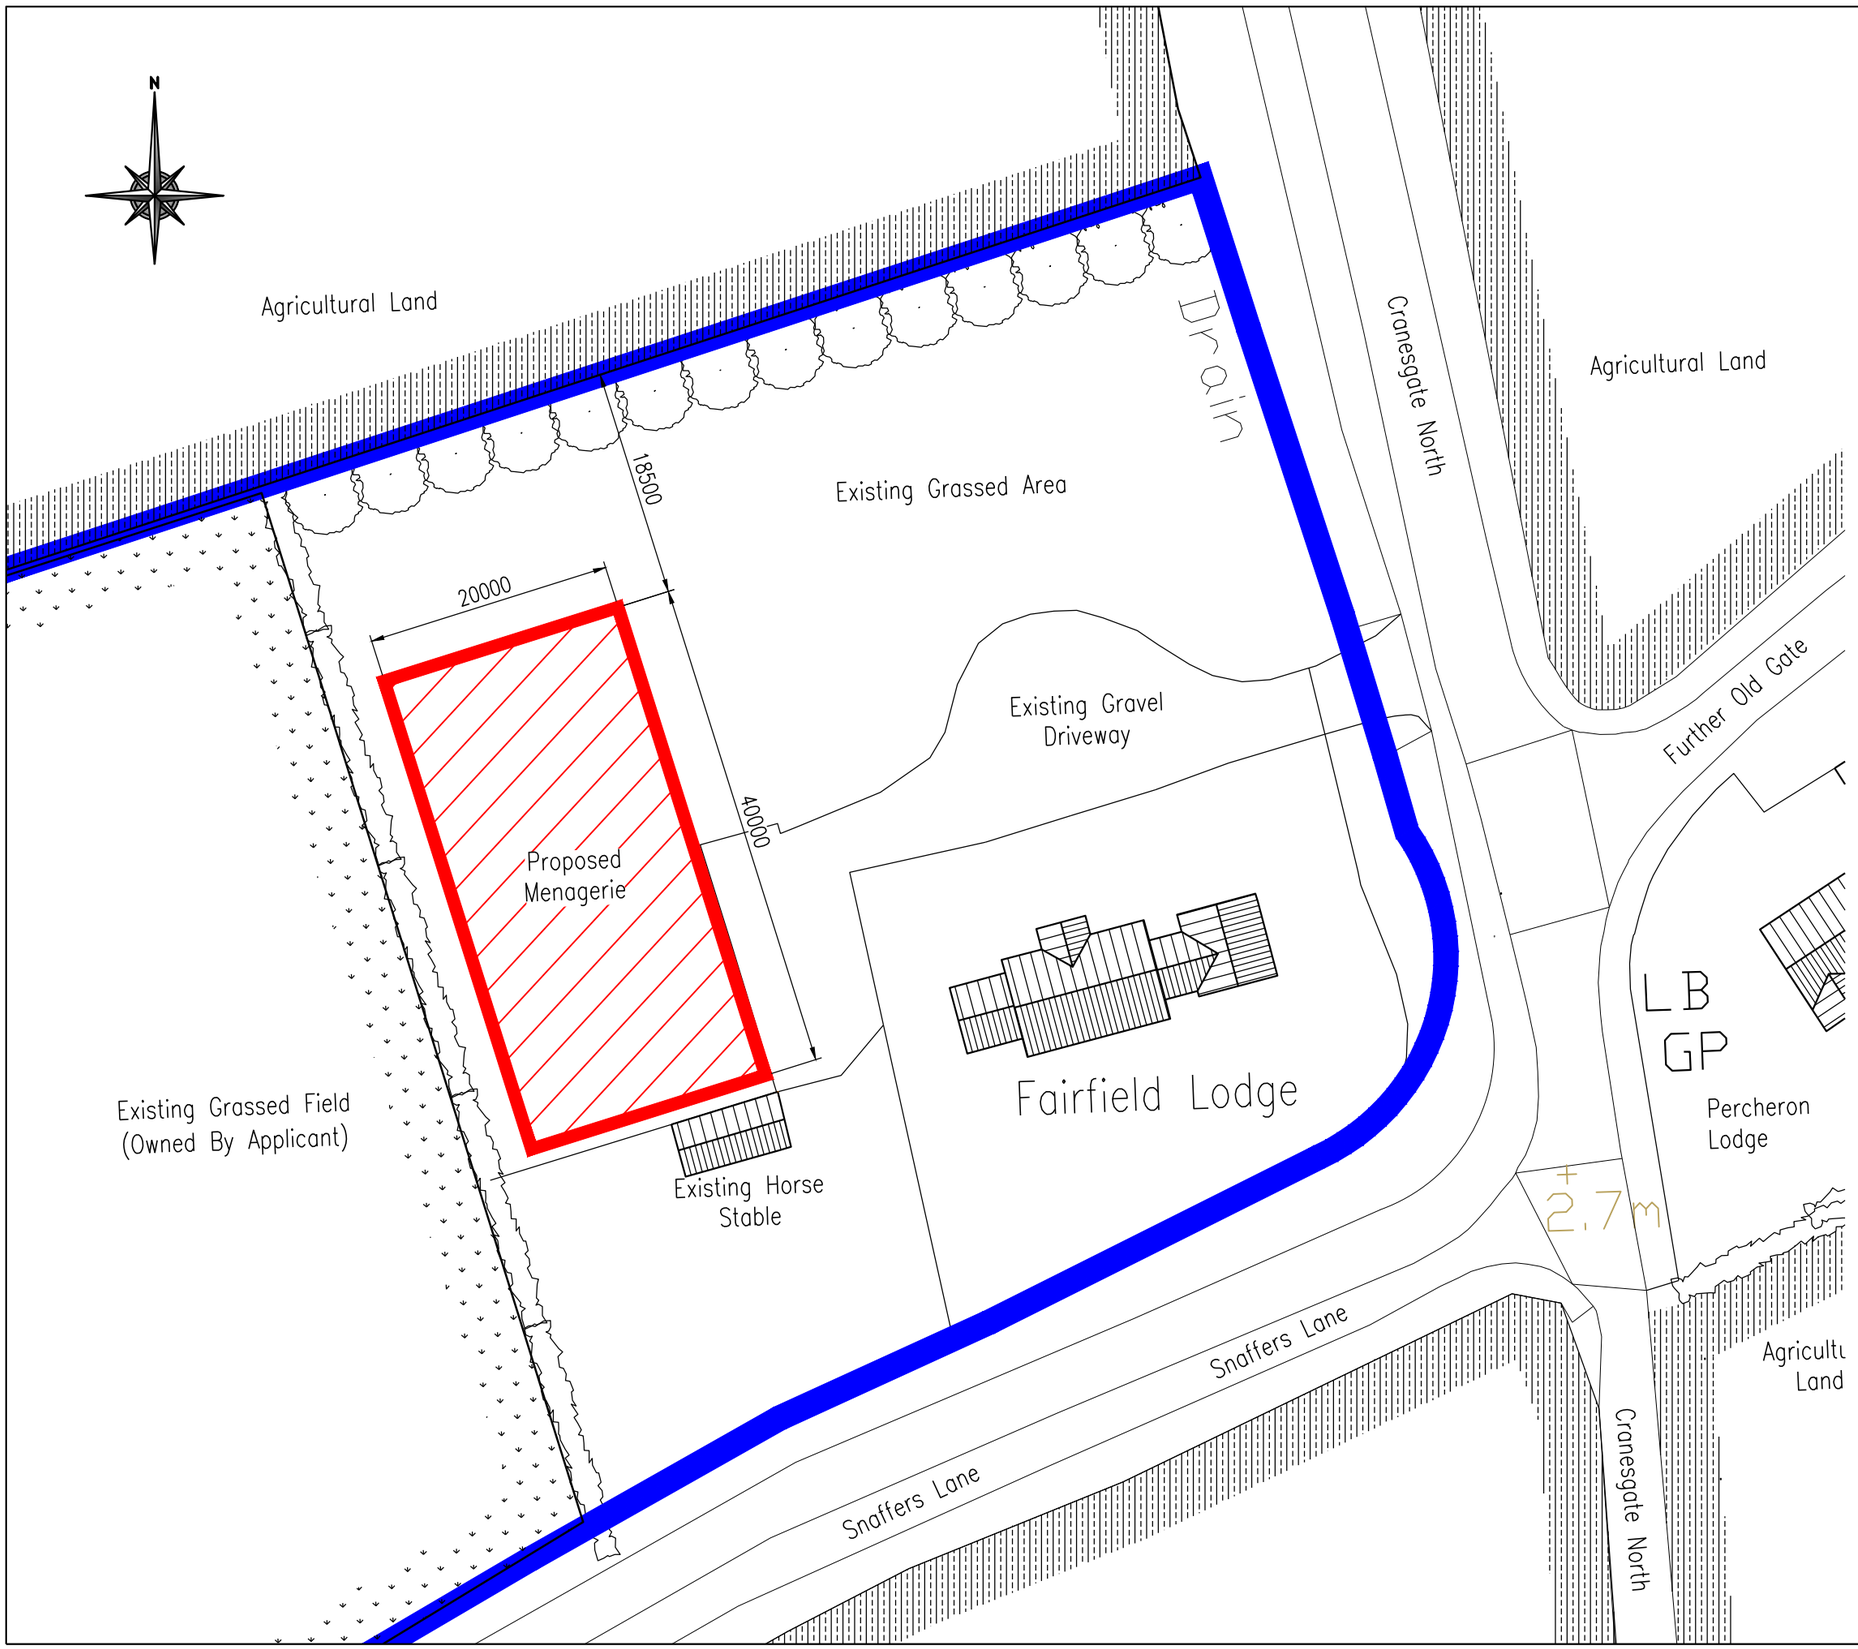


Rev	Date	Remarks

Status: FOR PLANNING

Project: Proposed Menargerie at Fairfield Lodge, Cranesgate North, Whaplode, Spalding, Lincs. PE12 6TY

Title: Proposed Block Plan

For Mr & Mrs Hoyles

Date	Feb. '20	Scale	1:500 @A3
Drawn	JL	Checked	MAS
Design	-	File Name	PM-AH-02

DRG No. PM-AH-02 Rev -