


DETAILS ON THIS DRAWING ARE COPYRIGHT OF SIDEBOTTOM RICHARDSON CHENG LIMITED.THIS IS A CONFIDENTIAL DOCUMENT AND MUST NOT BE COPIED, USED OR DIVULGED IN ANY WAY WITHOUT PRIOR WRITTEN CONSENT

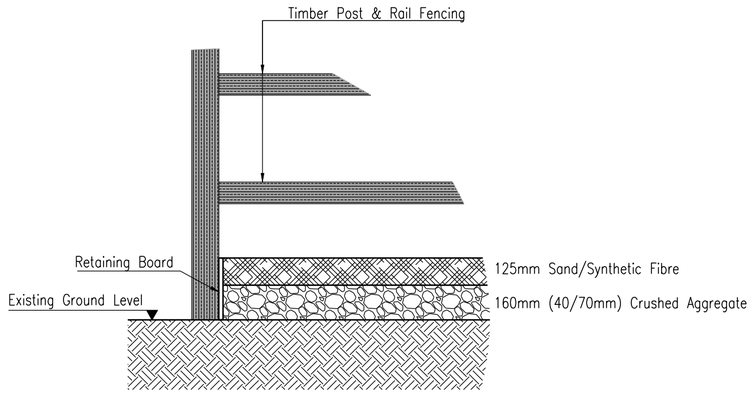

Detail A
Scale 1:20

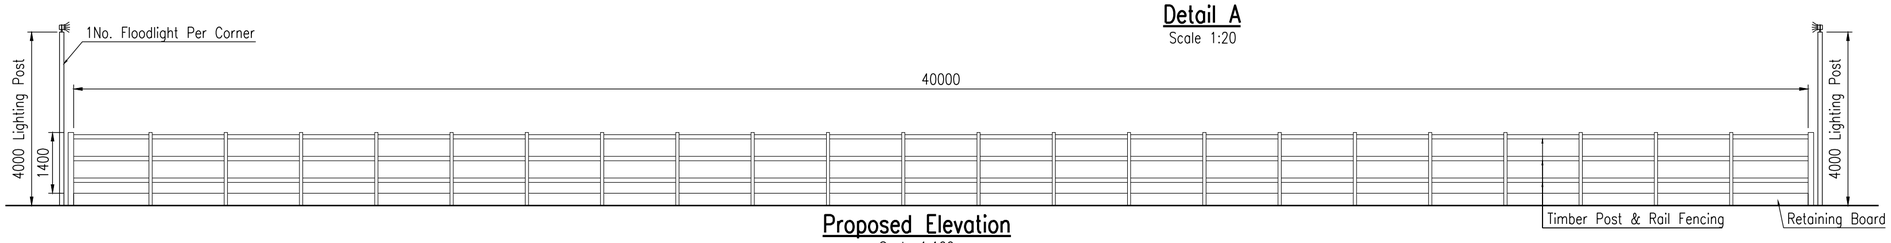

Proposed Elevation
Scale 1:100

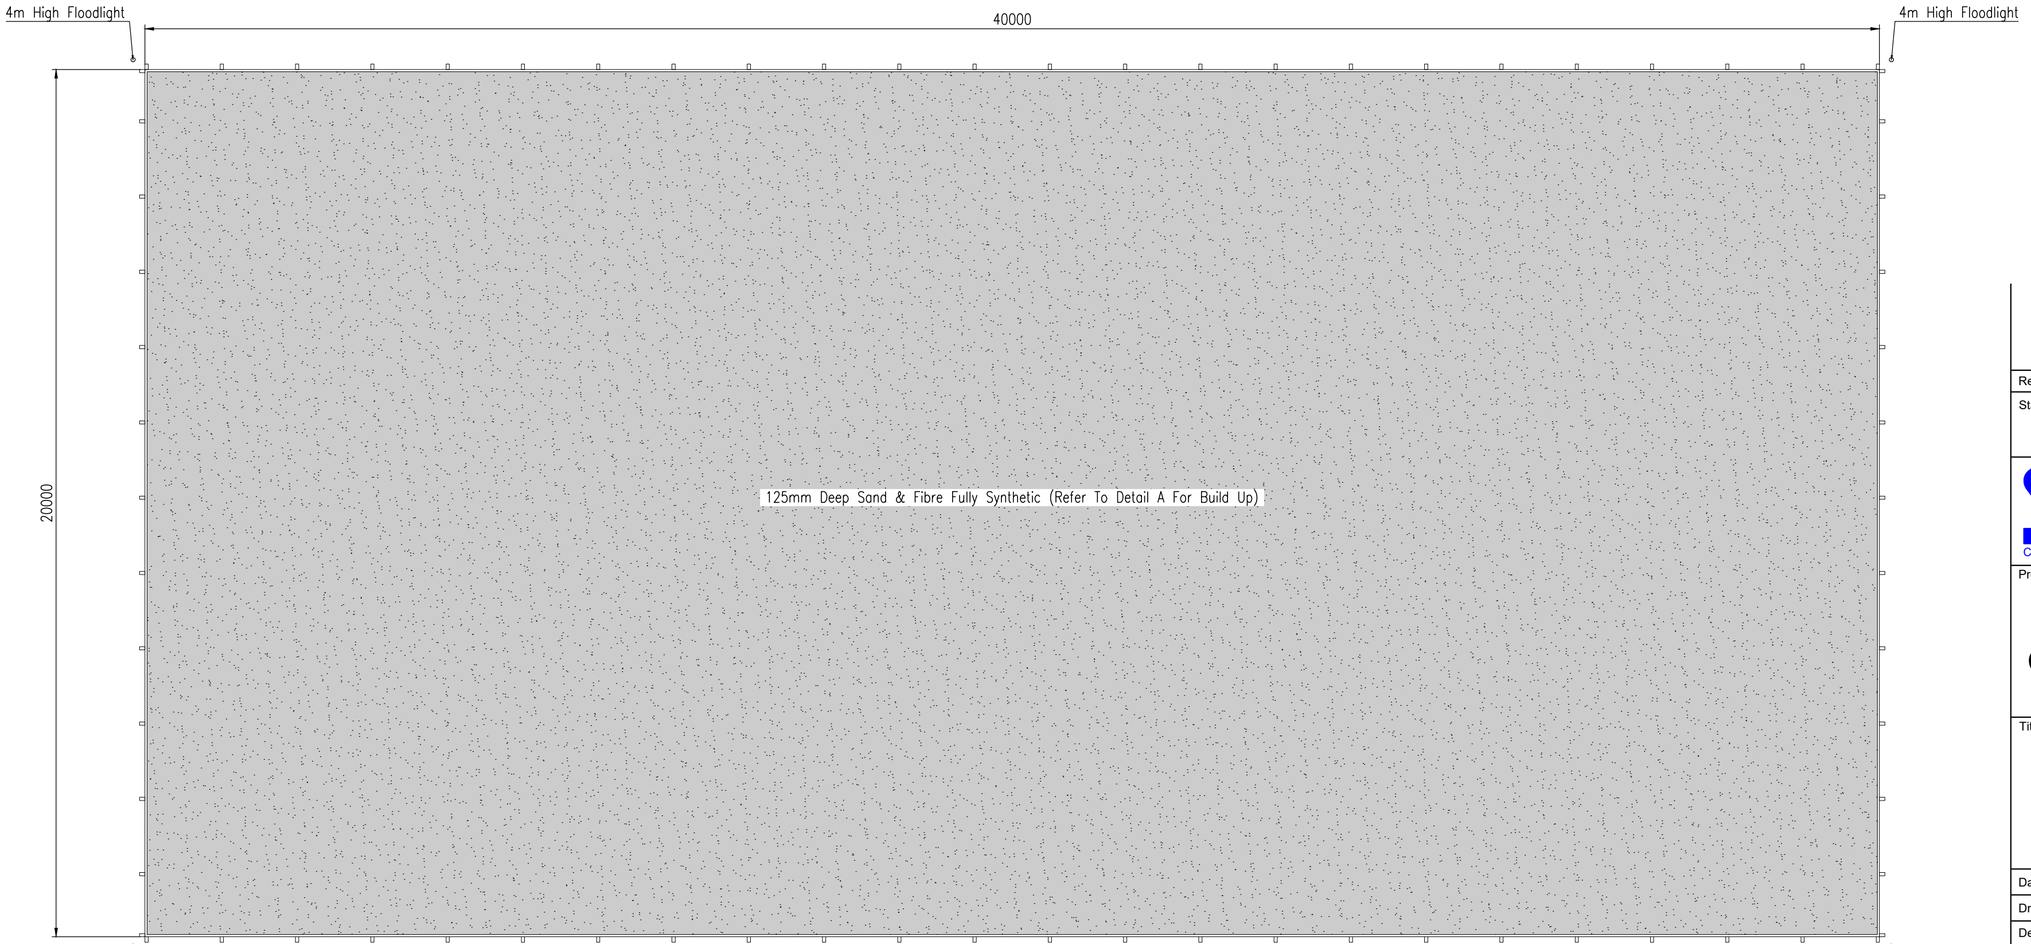

Proposed Menagerie Layout
Scale 1:100

Rev	Date	Remarks

Status: FOR PLANNING

SIDEBOTTOM RICHARDSON CHENG LTD
CONSULTING STRUCTURAL AND CIVIL ENGINEERS
15 High Street,
Spalding,
Lincs, PE11 1TW
Tel: 01775 712660
Fax: 01775 712635
Email: src@srcltd.com

Project: Proposed Menagerie at Fairfield Lodge, Cranesgate North, Whaplode, Spalding, Lincs, PE12 6TY

Title: Proposed Layout, Elevation & Details

For Mr & Mrs Hoyles

Date	Feb. '20	Scale	As Shown @A2
Drawn	JL	Checked	MAS
Design	-	File Name	PM-AH-03

DRG No. PM-AH-03 | Rev -

DETAILS ON THIS DRAWING ARE COPYRIGHT OF SIDEBOTTOM RICHARDSON CHENG LIMITED.THIS IS A CONFIDENTIAL DOCUMENT AND MUST NOT BE COPIED, USED OR DIVULGED IN ANY WAY WITHOUT PRIOR WRITTEN CONSENT