
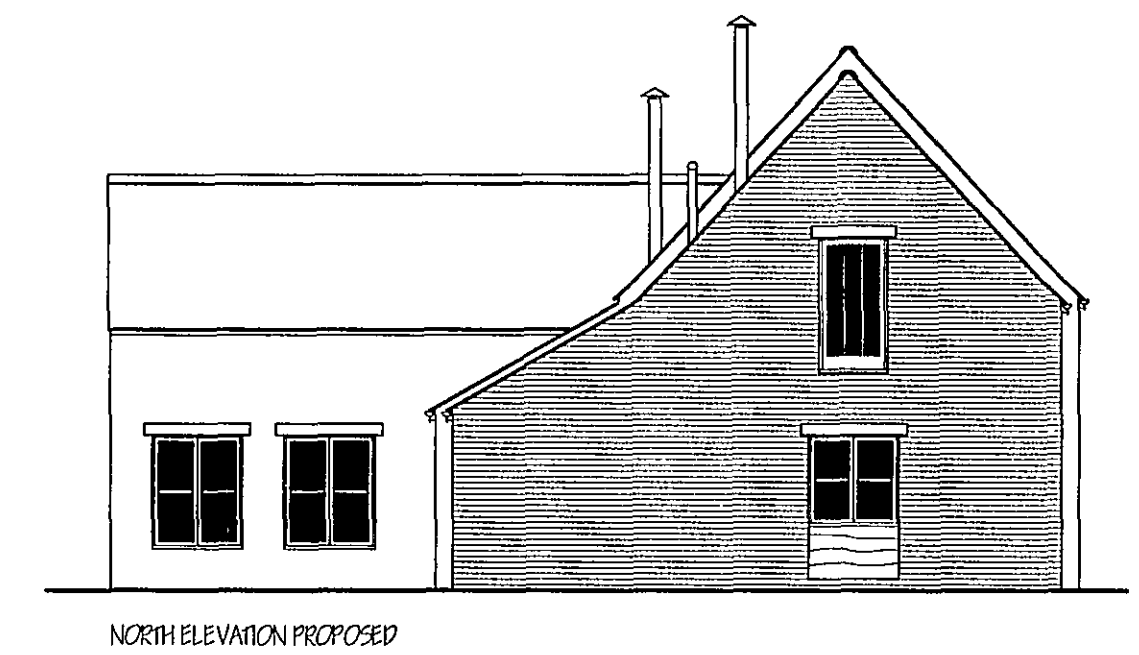
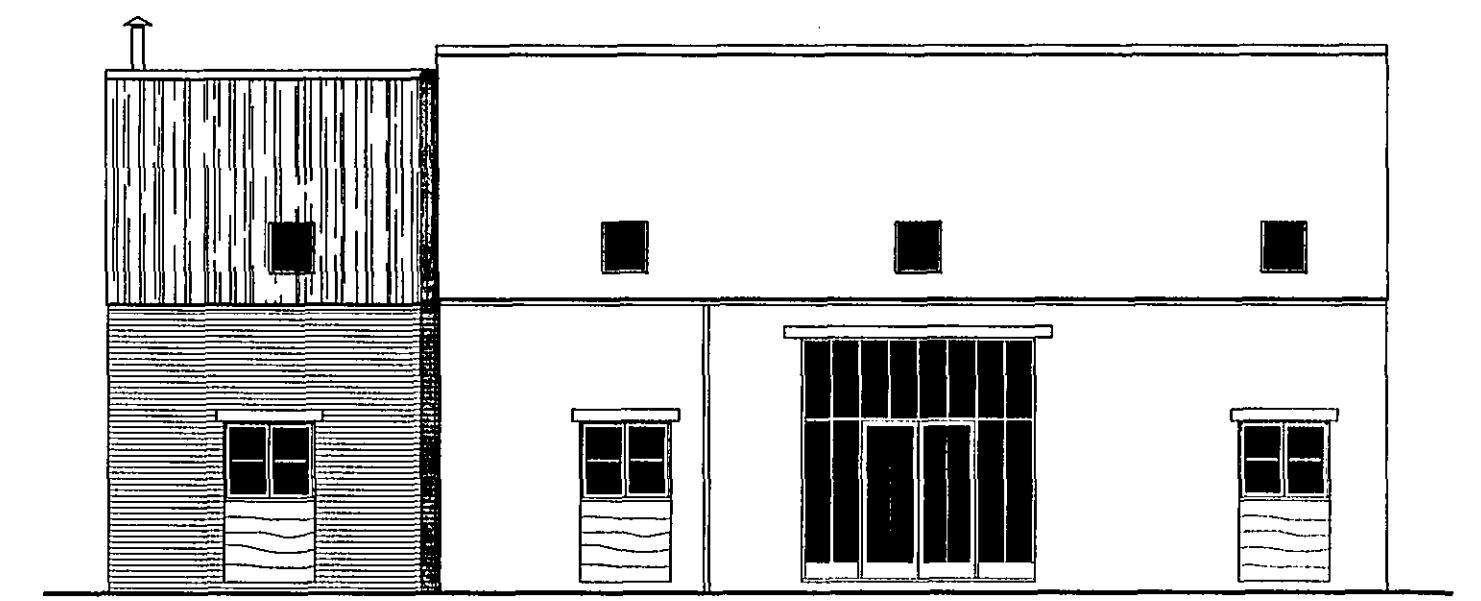
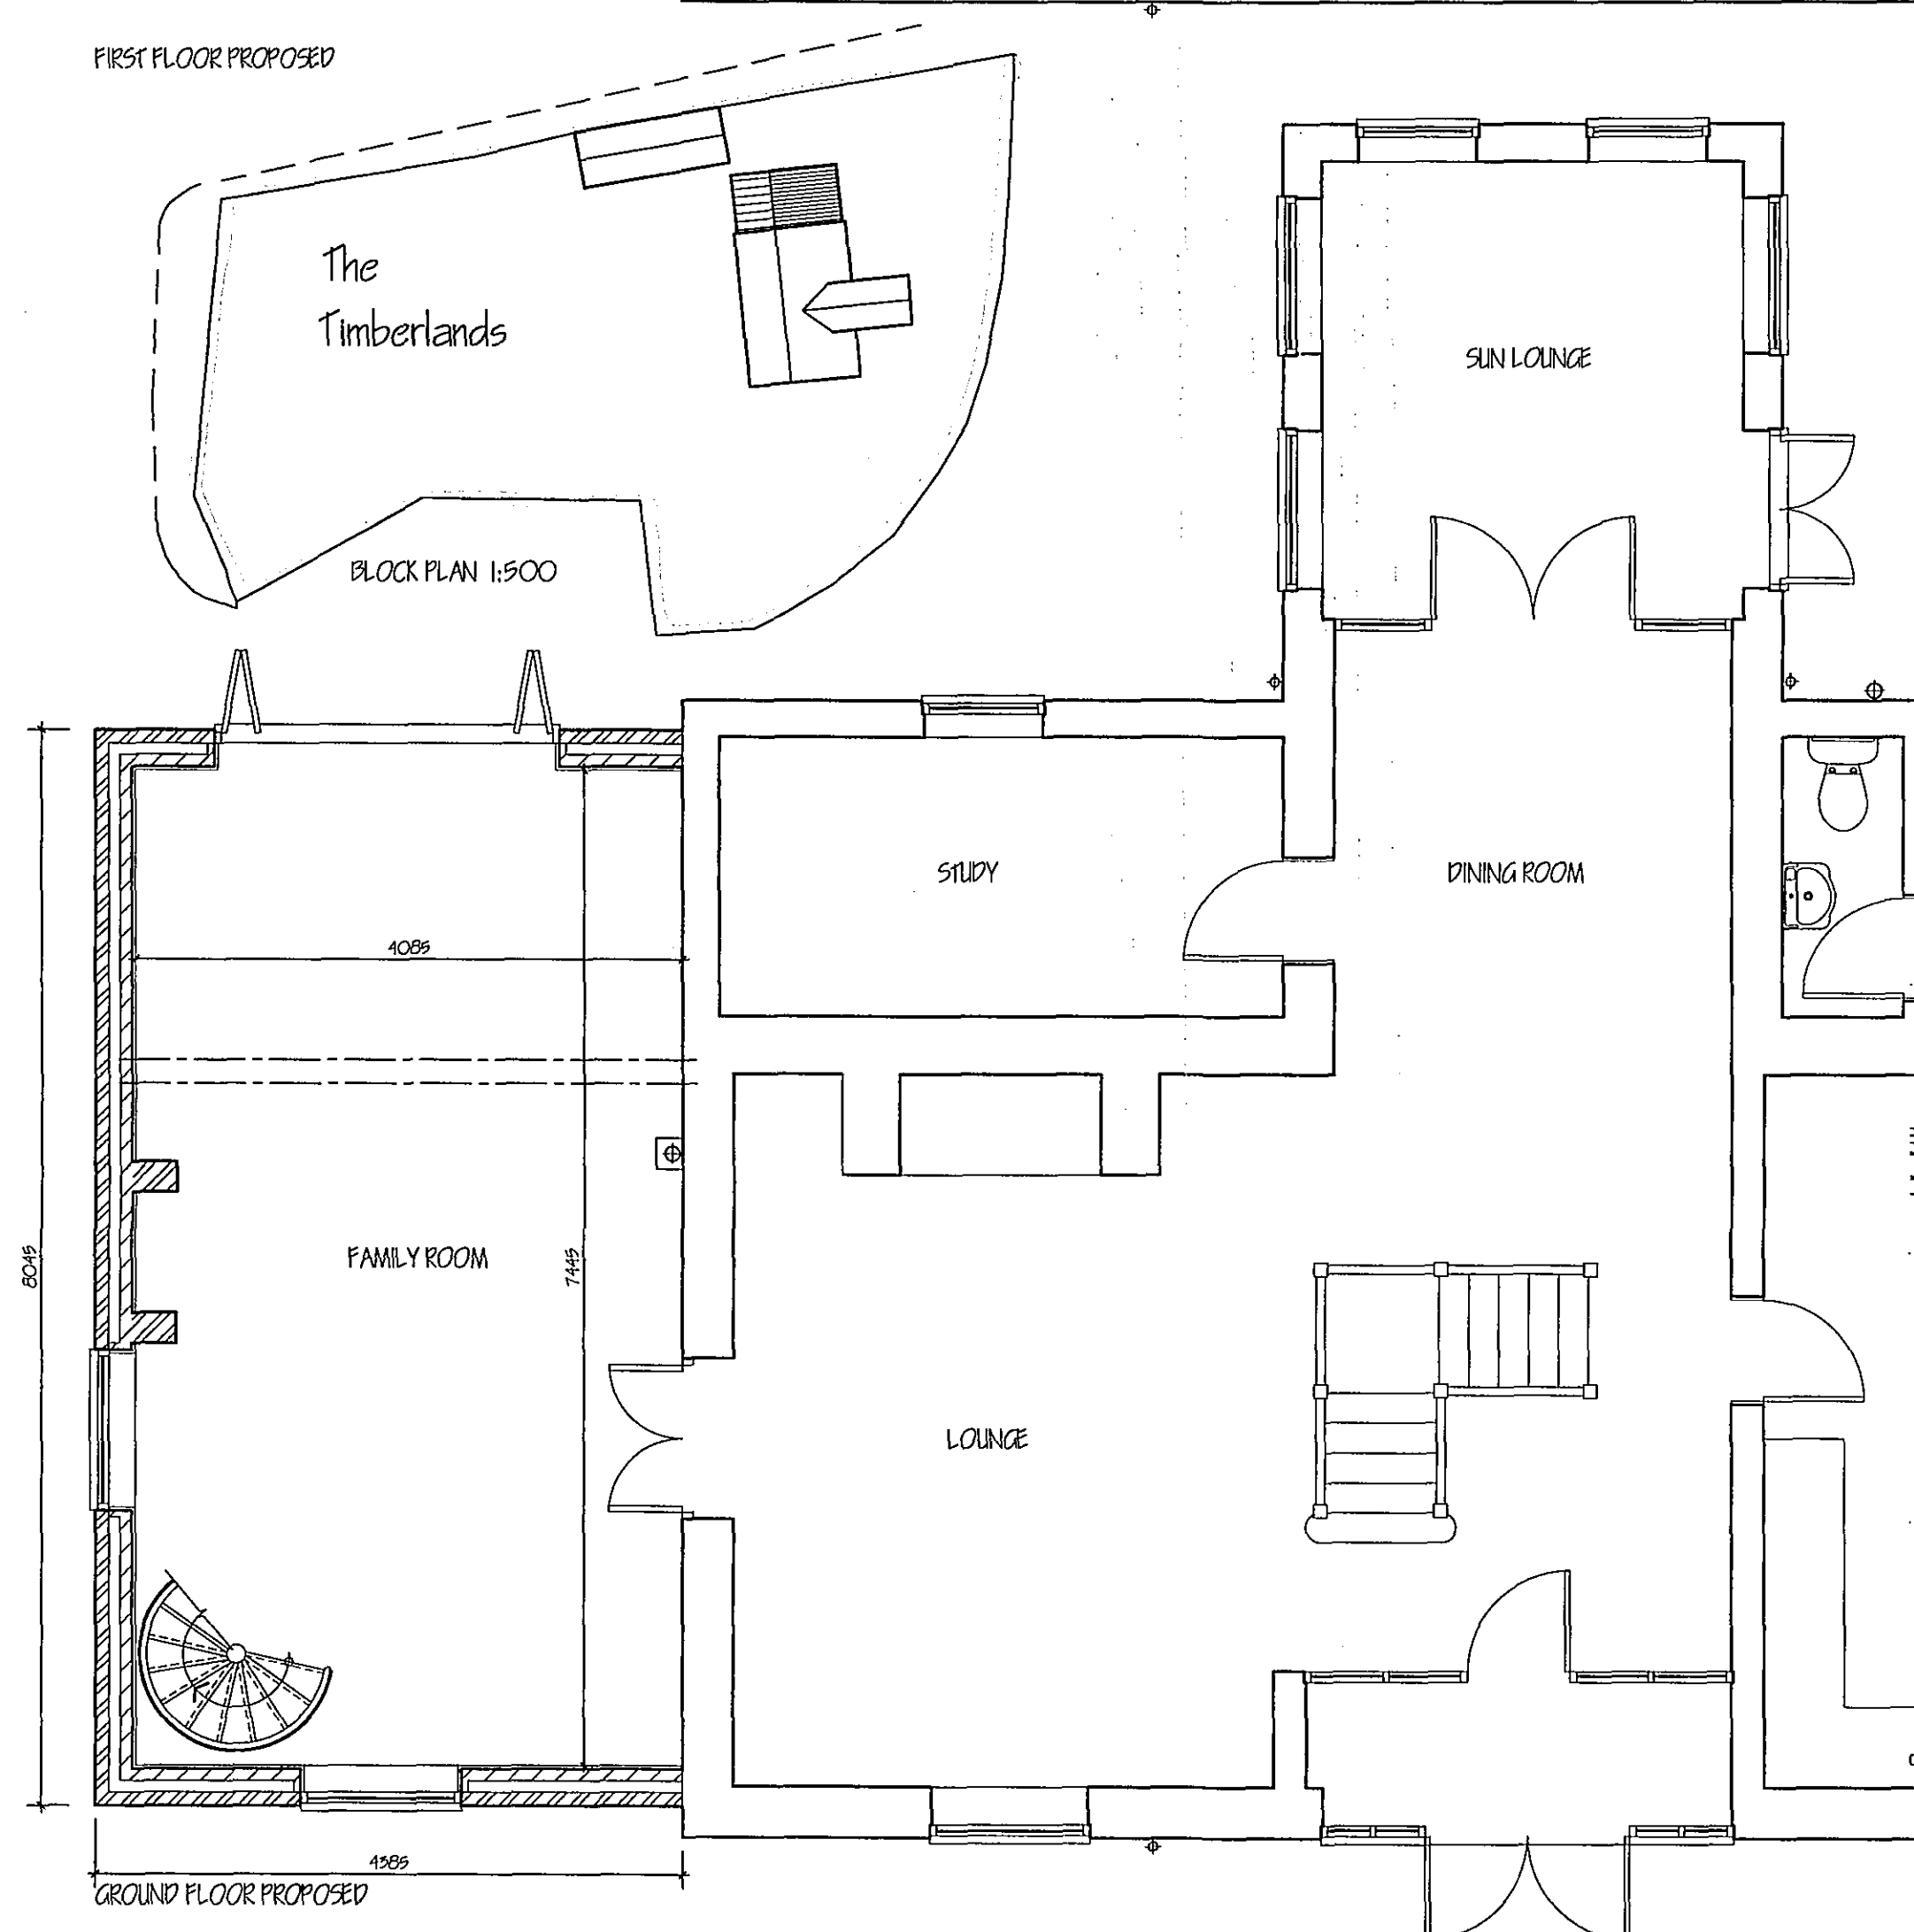
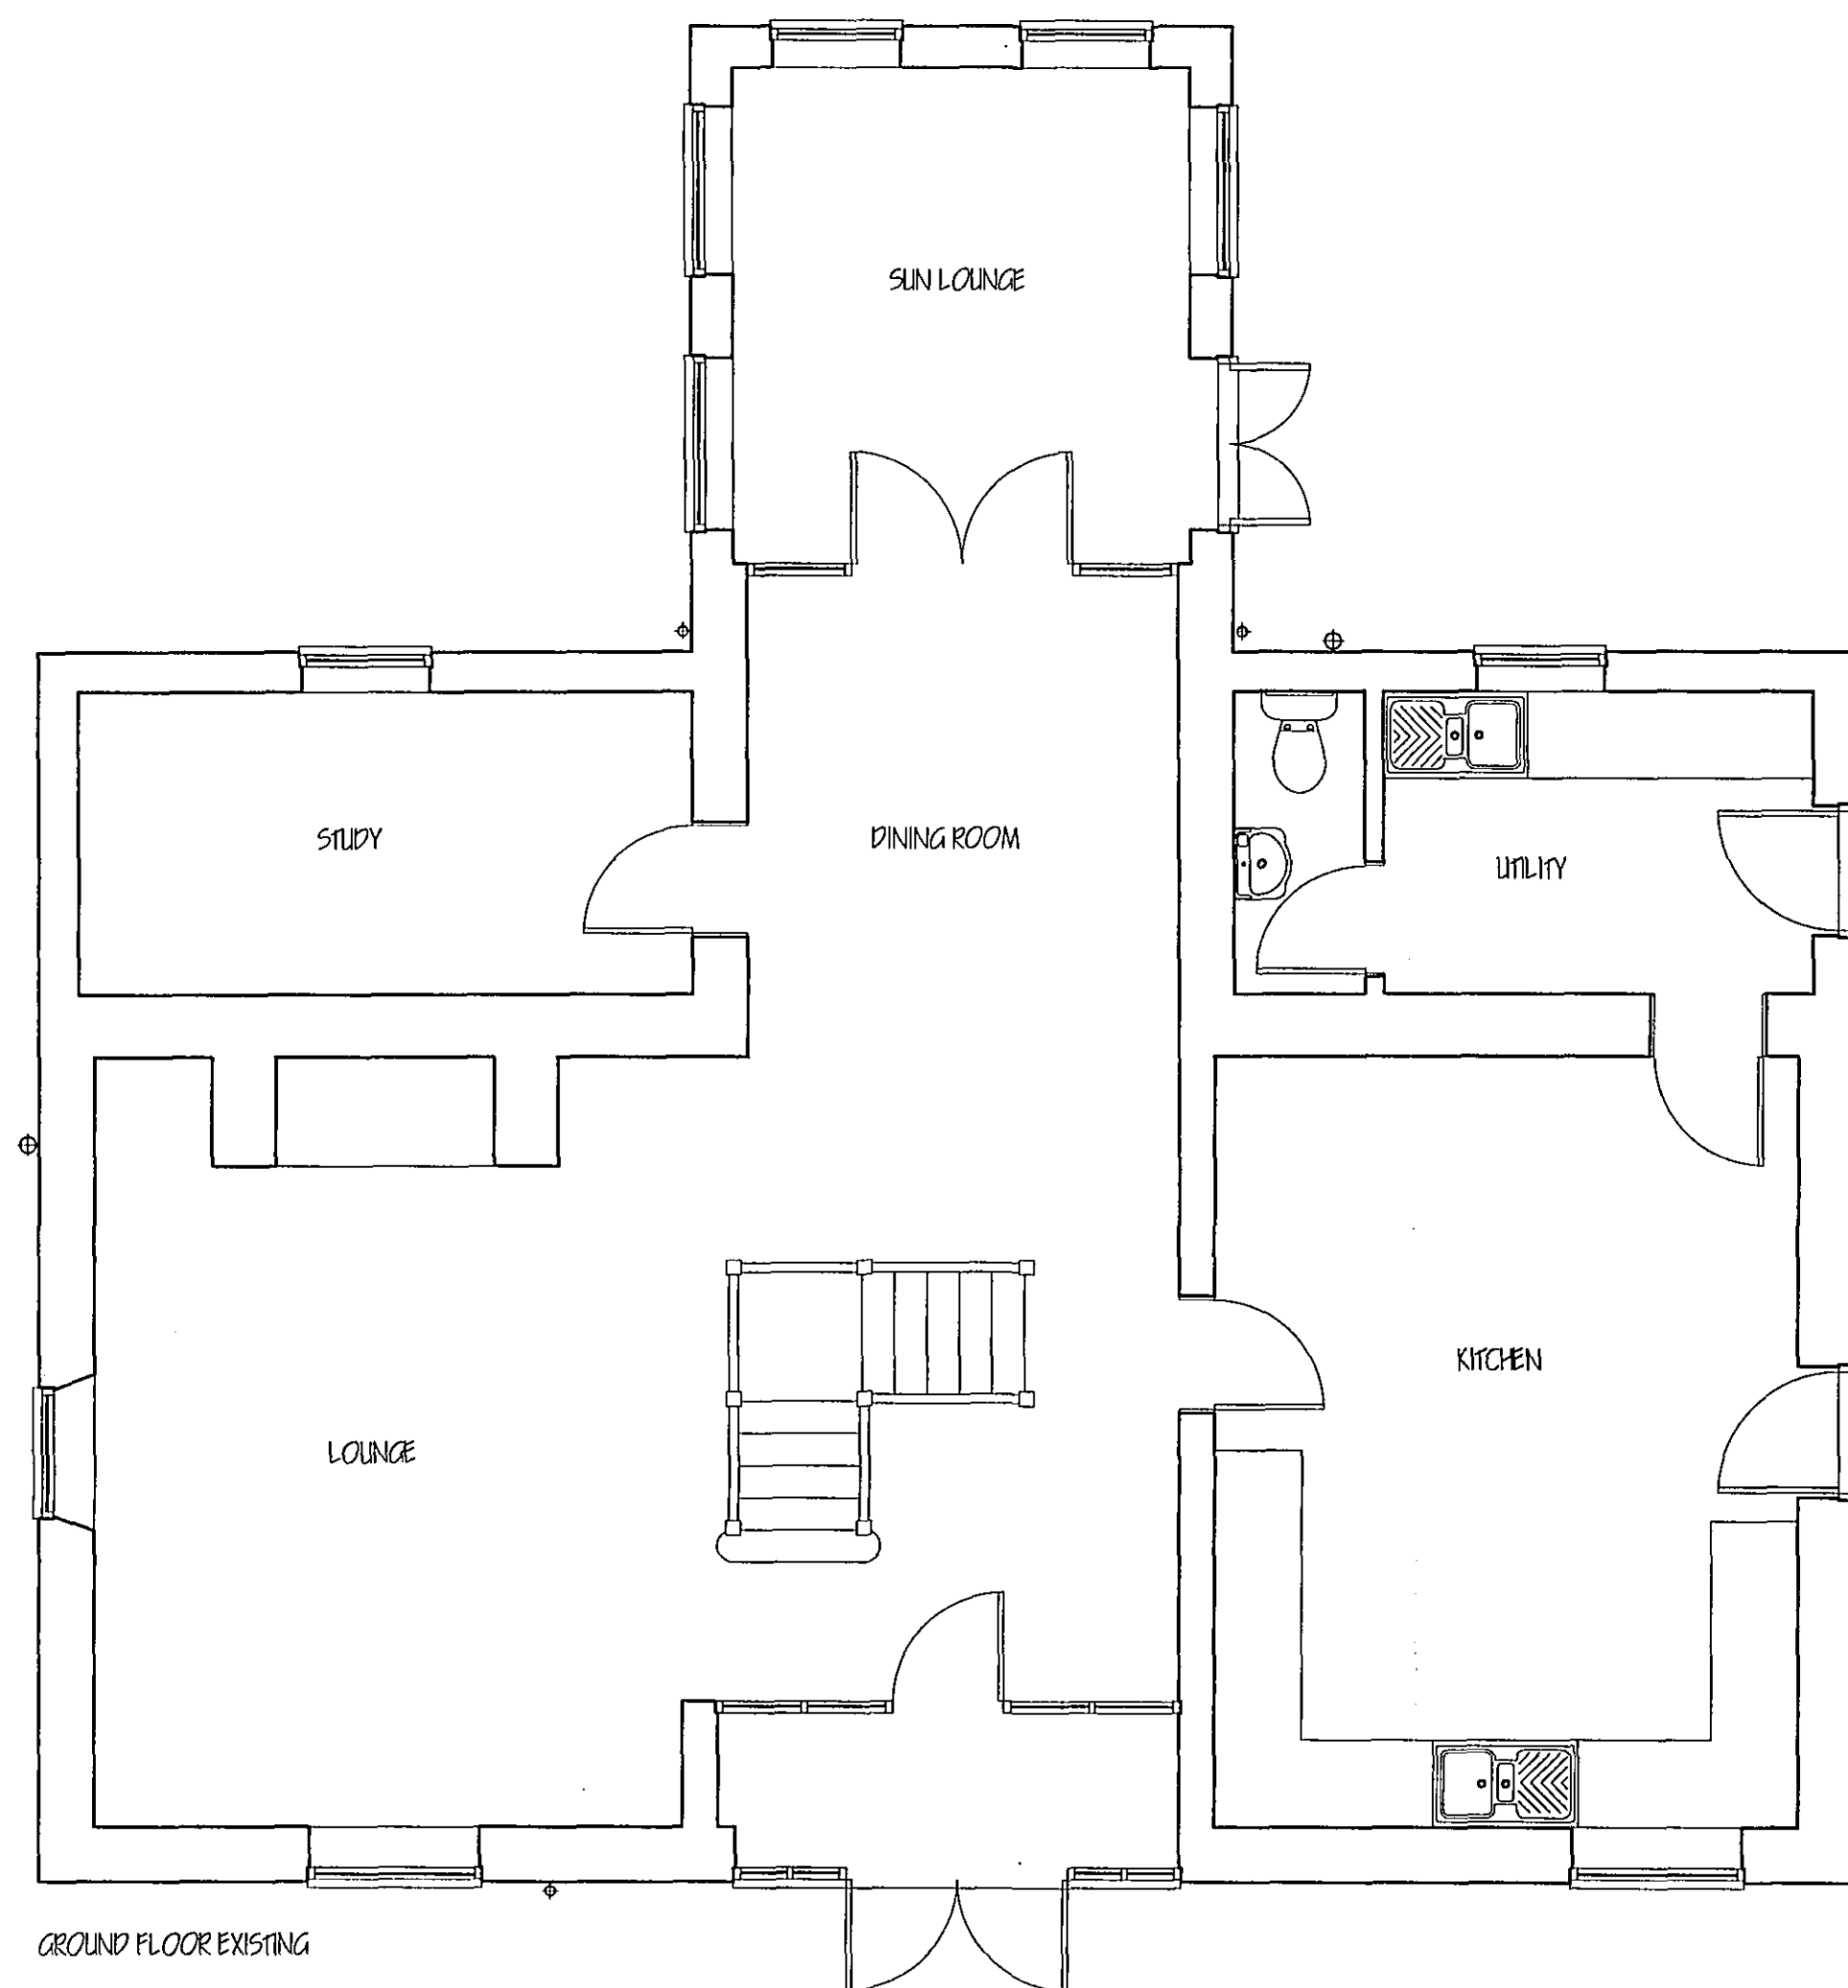
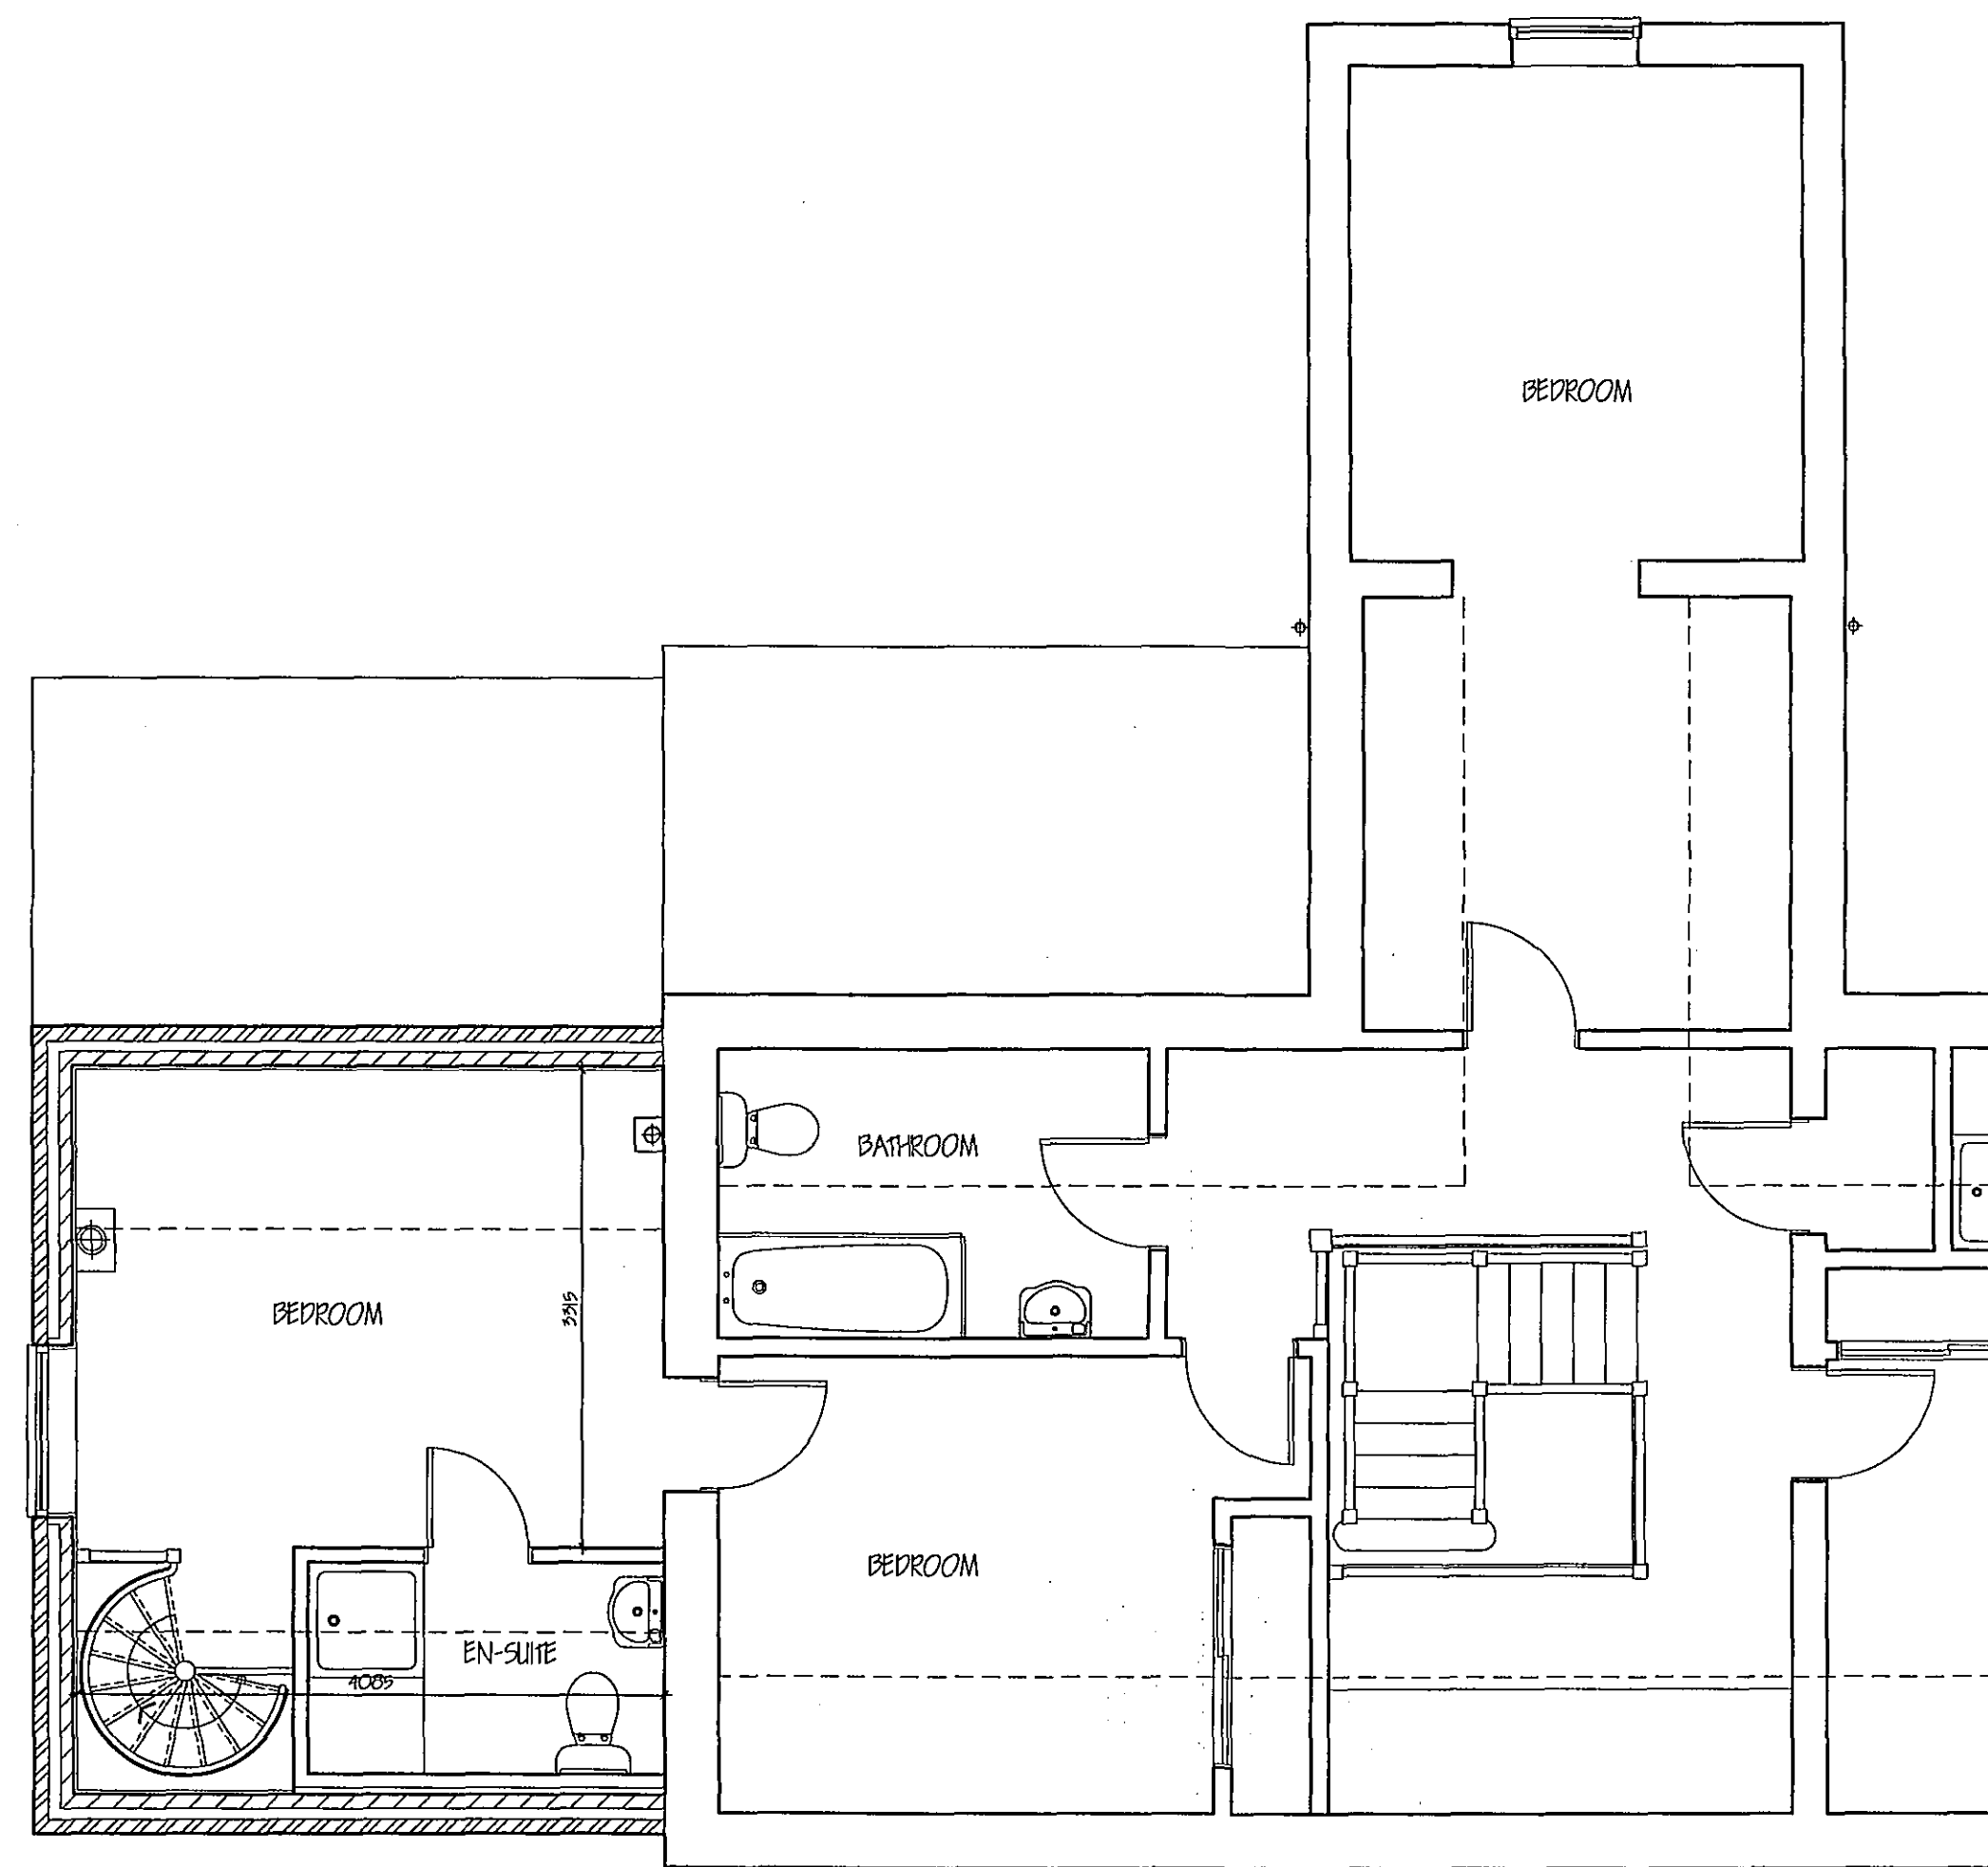


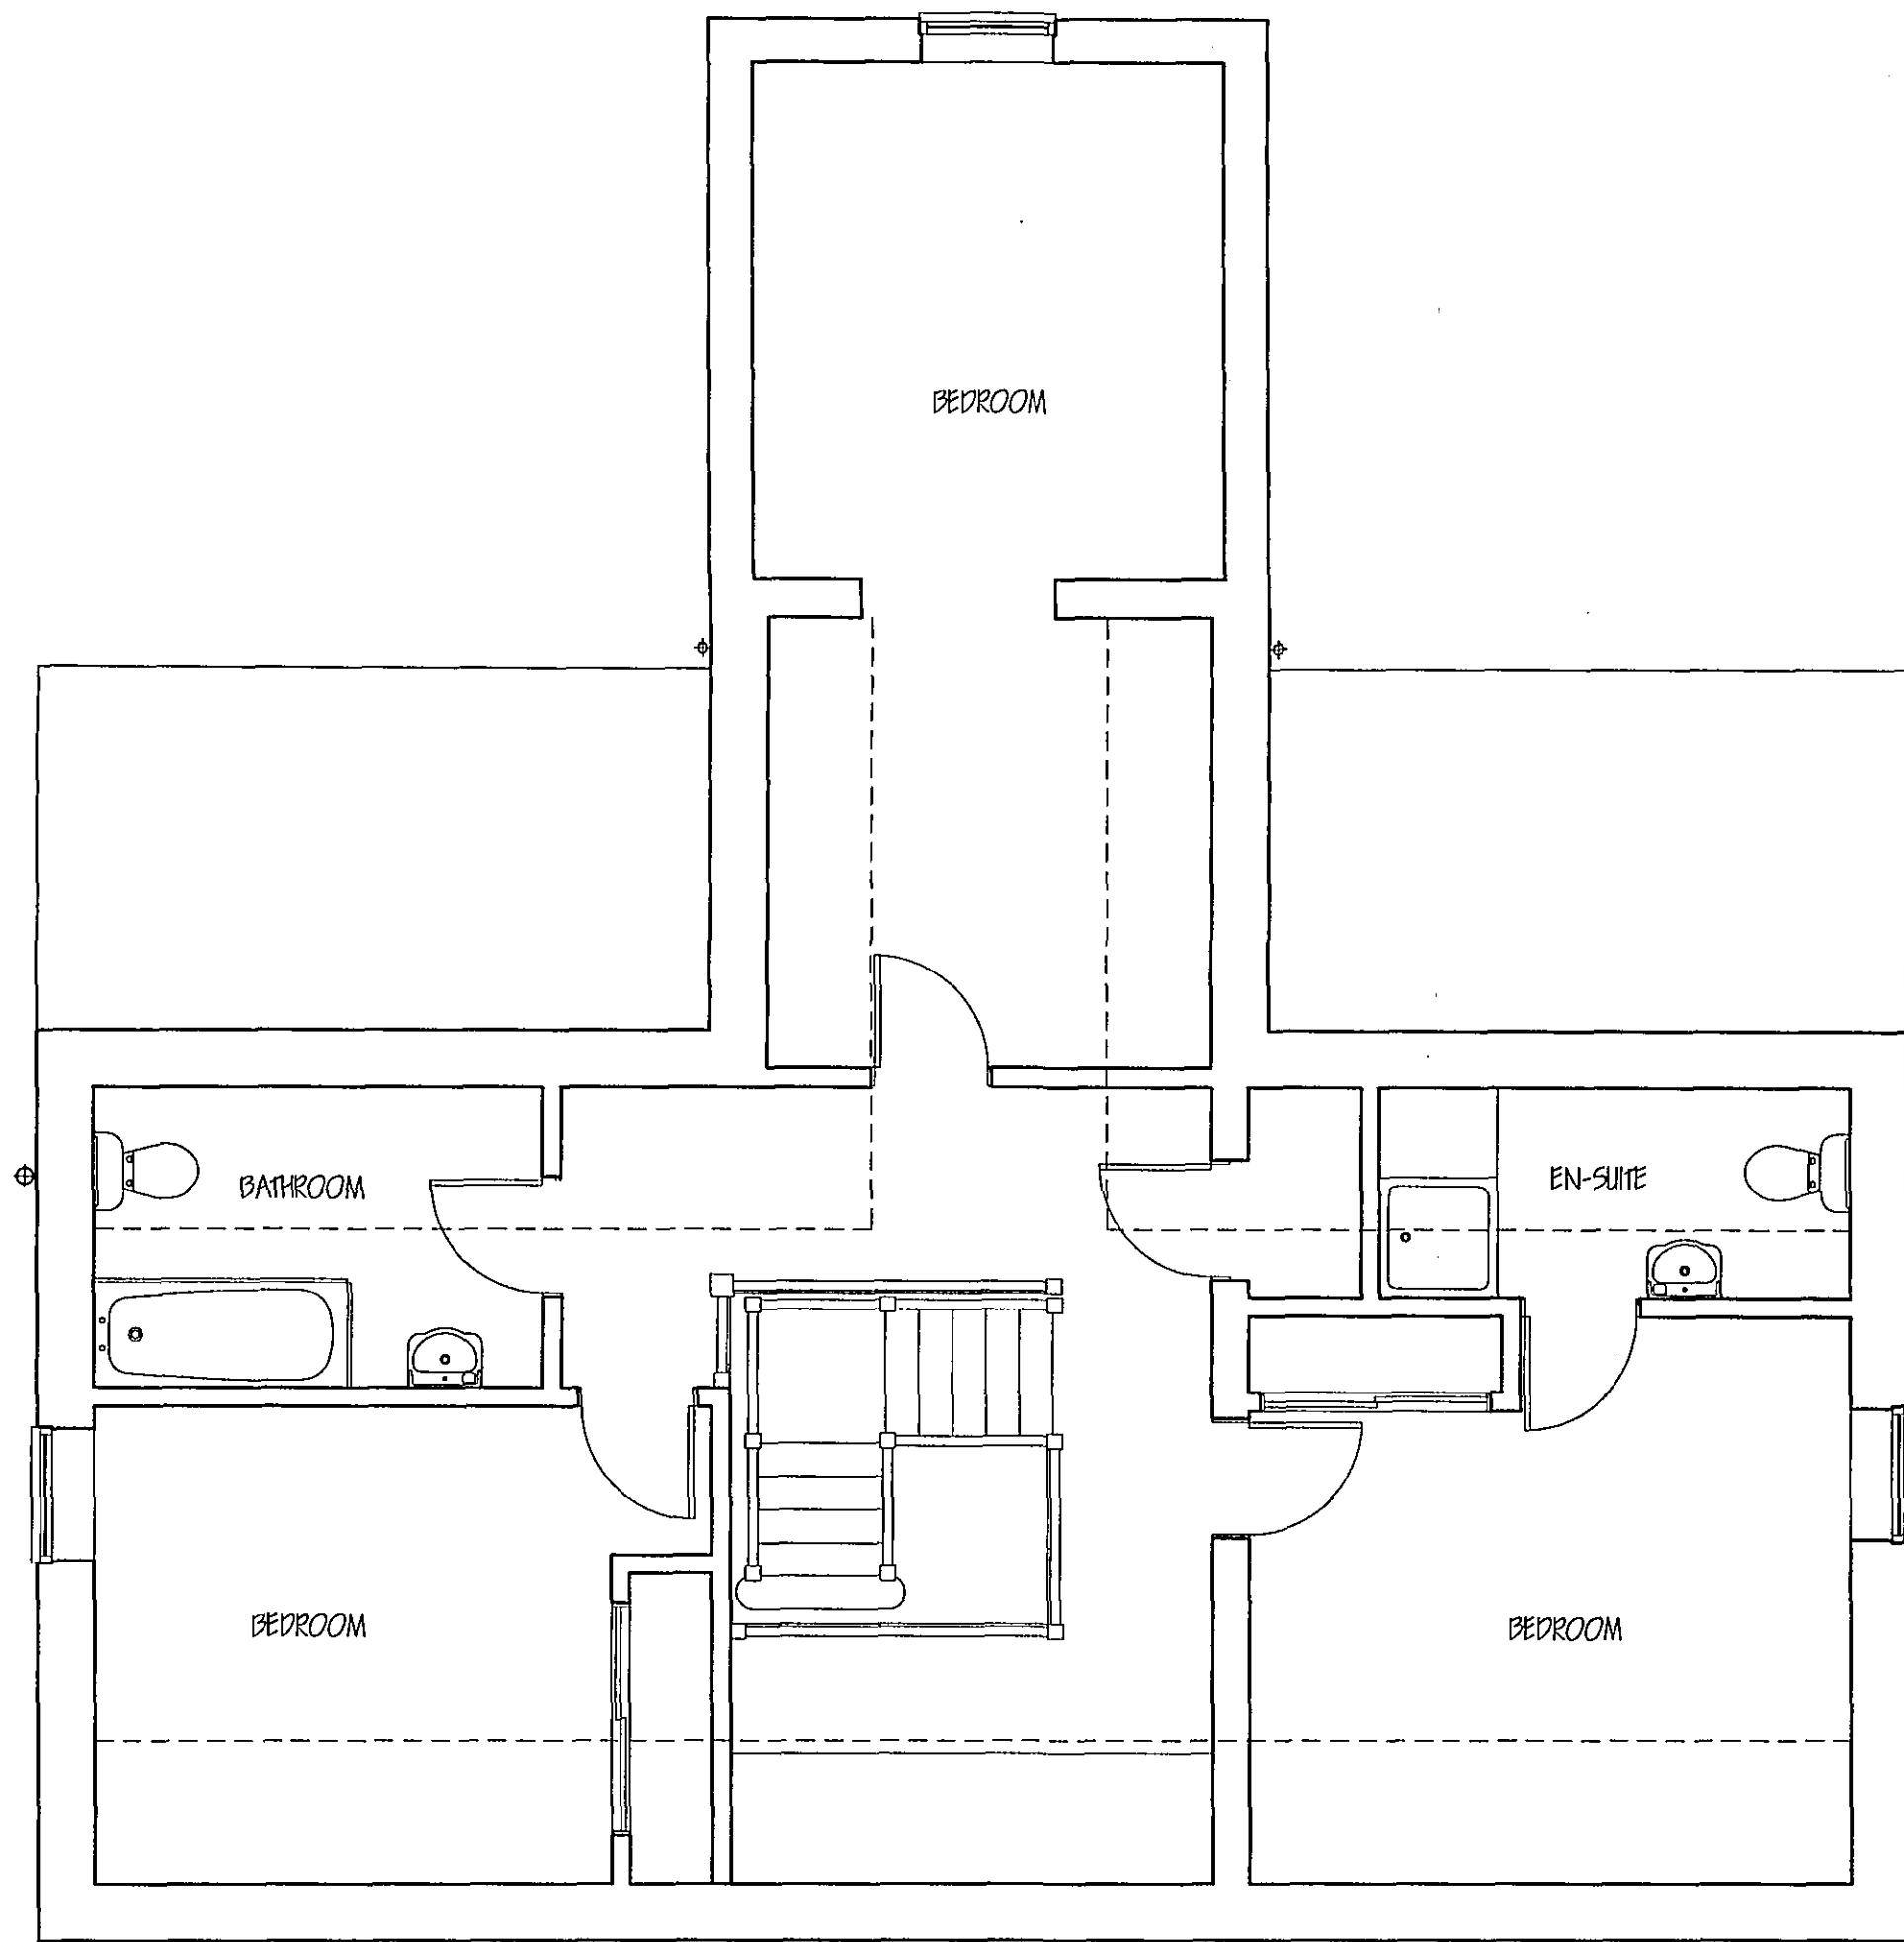

SHDC
Planning & Development
9 1 JAN 2008
Ref: 013108

revision	date	init.	revision details

COOPER ARCHITECTURAL DESIGN
WOODBINE COTTAGE HOOKSLESGATE
FLEET SPALDING LINC'S PE12 8LF
Tel: 01406 426889
Mobile: 07808 125 778
E-Mail: c.a.d@connect.com


Client: A D C SMITH

Project:
PROPOSED EXTENSION
TIMBERLANDS
CULL BANK
WHARFLOVE DROVE
LINC'S. PE12 0SS

Drawing:

DETERMINED PLAN

Scale 1:50 1:100	Drawing No. 0711-01
Date. NOV. '07	Drawn. J.C.

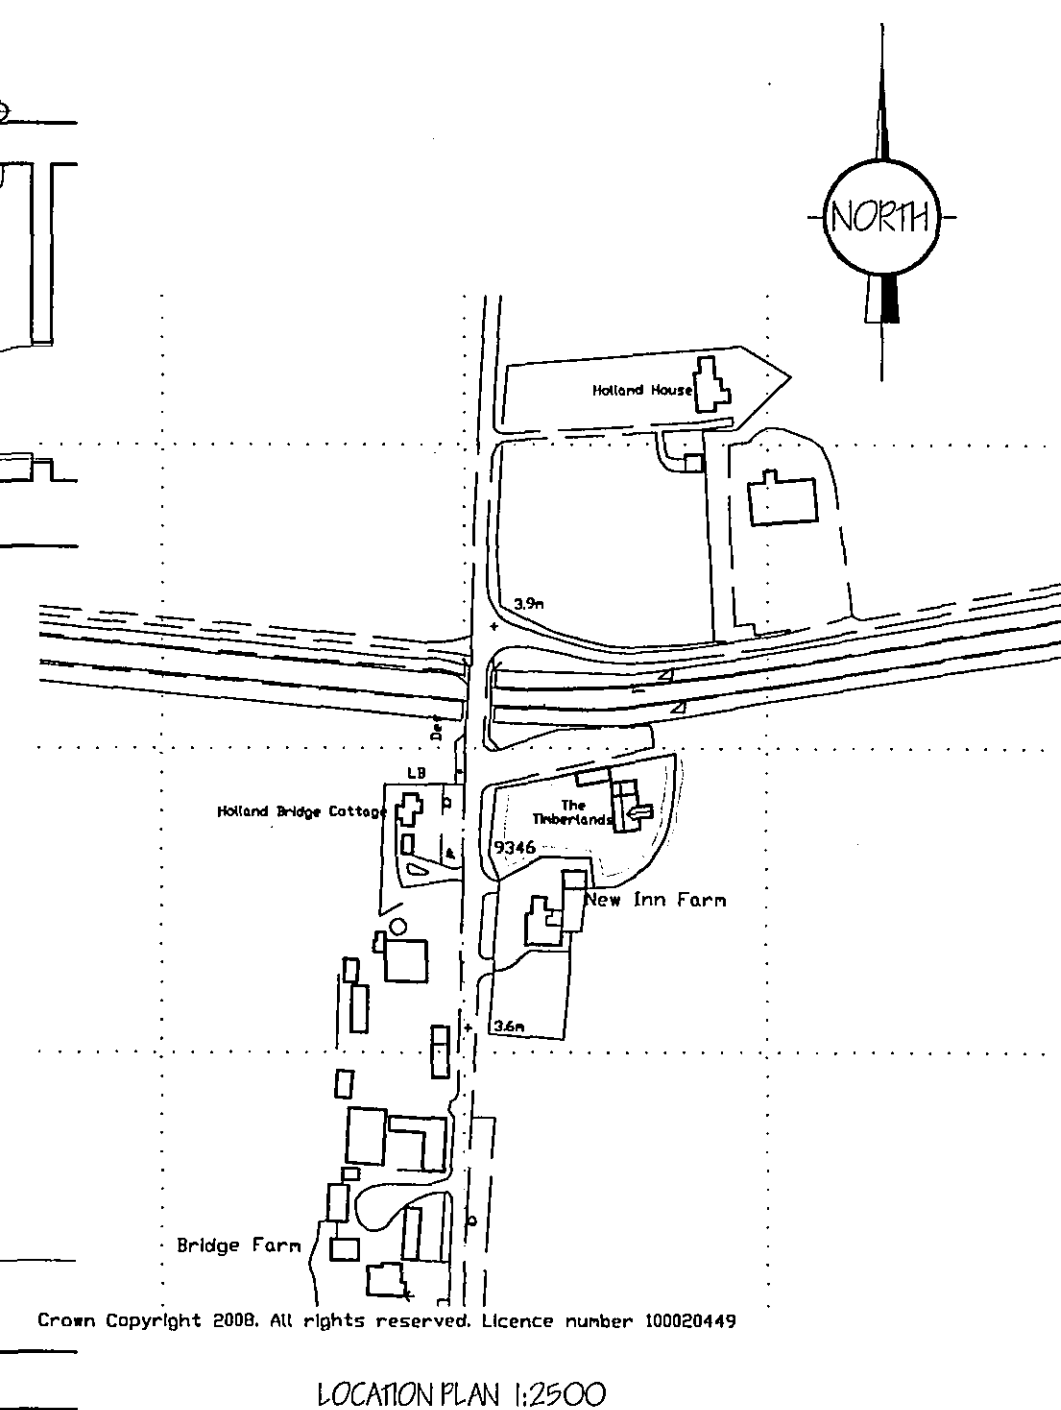

Copyright 2008. All rights reserved. Licence number 100820449