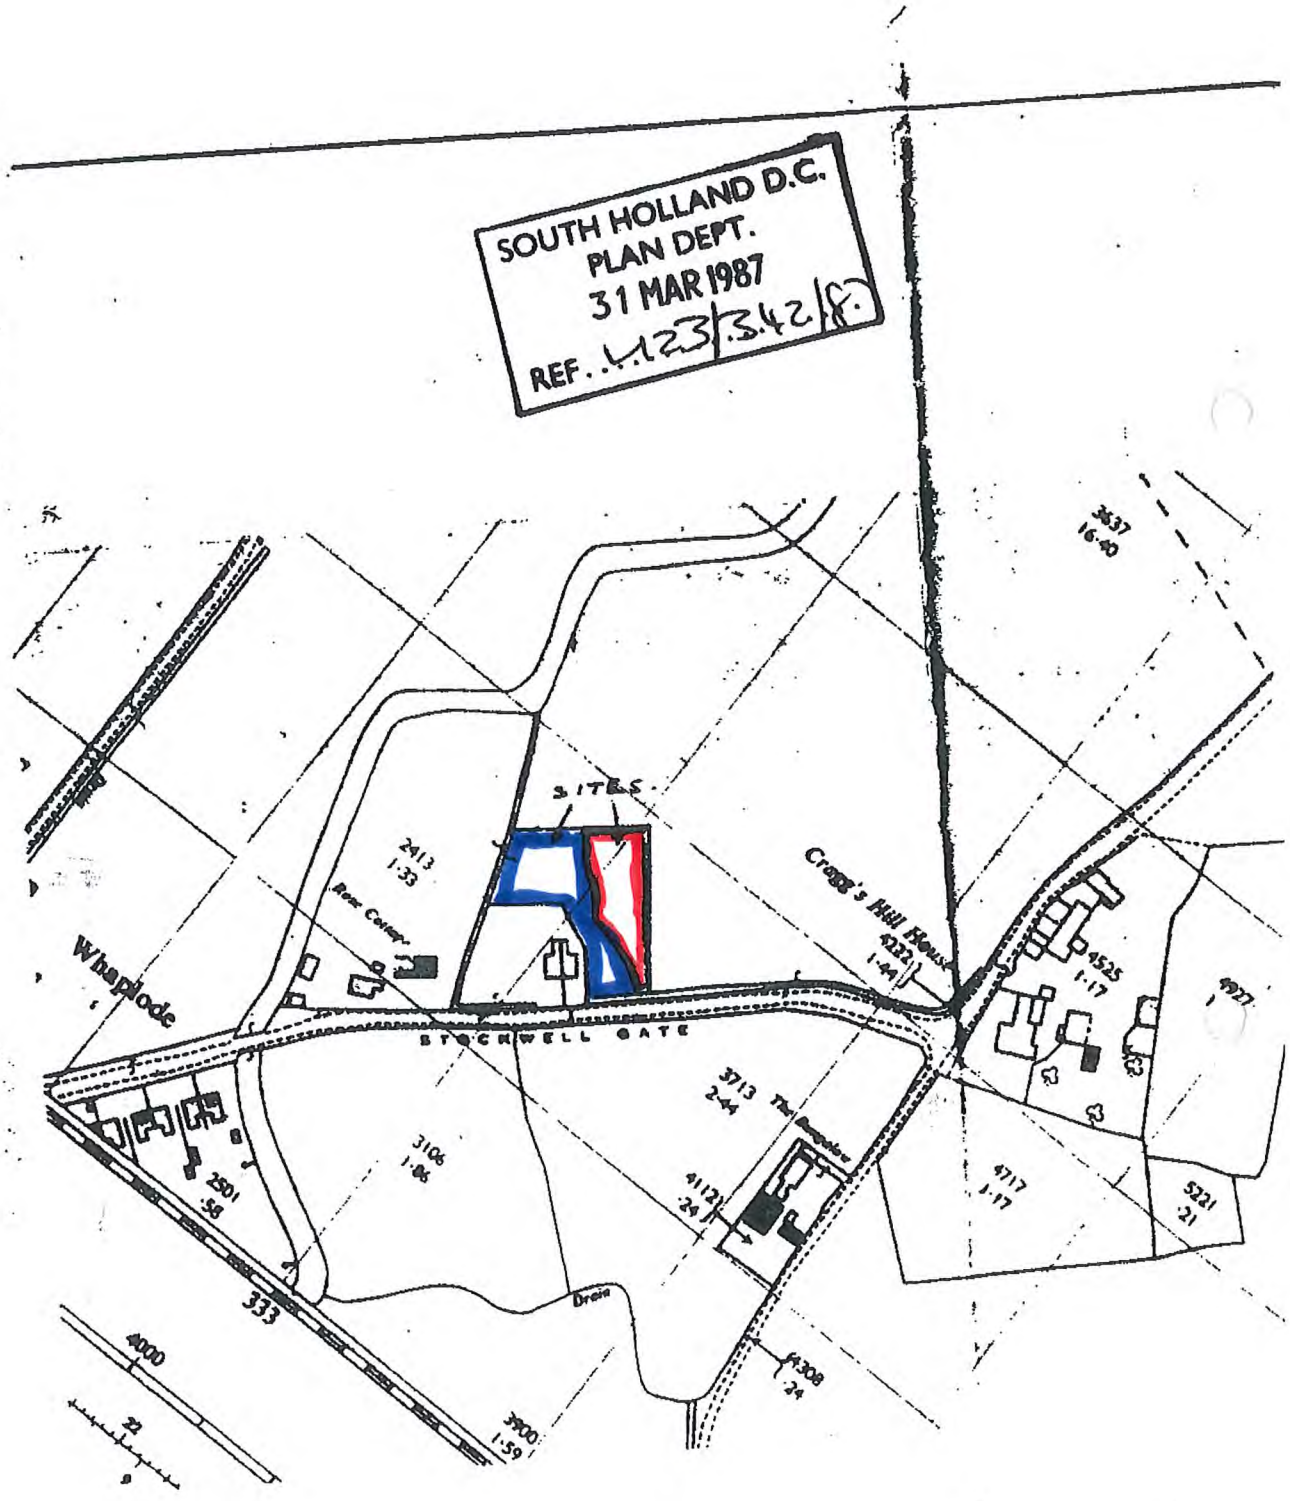


Location Plan: 1/2500.